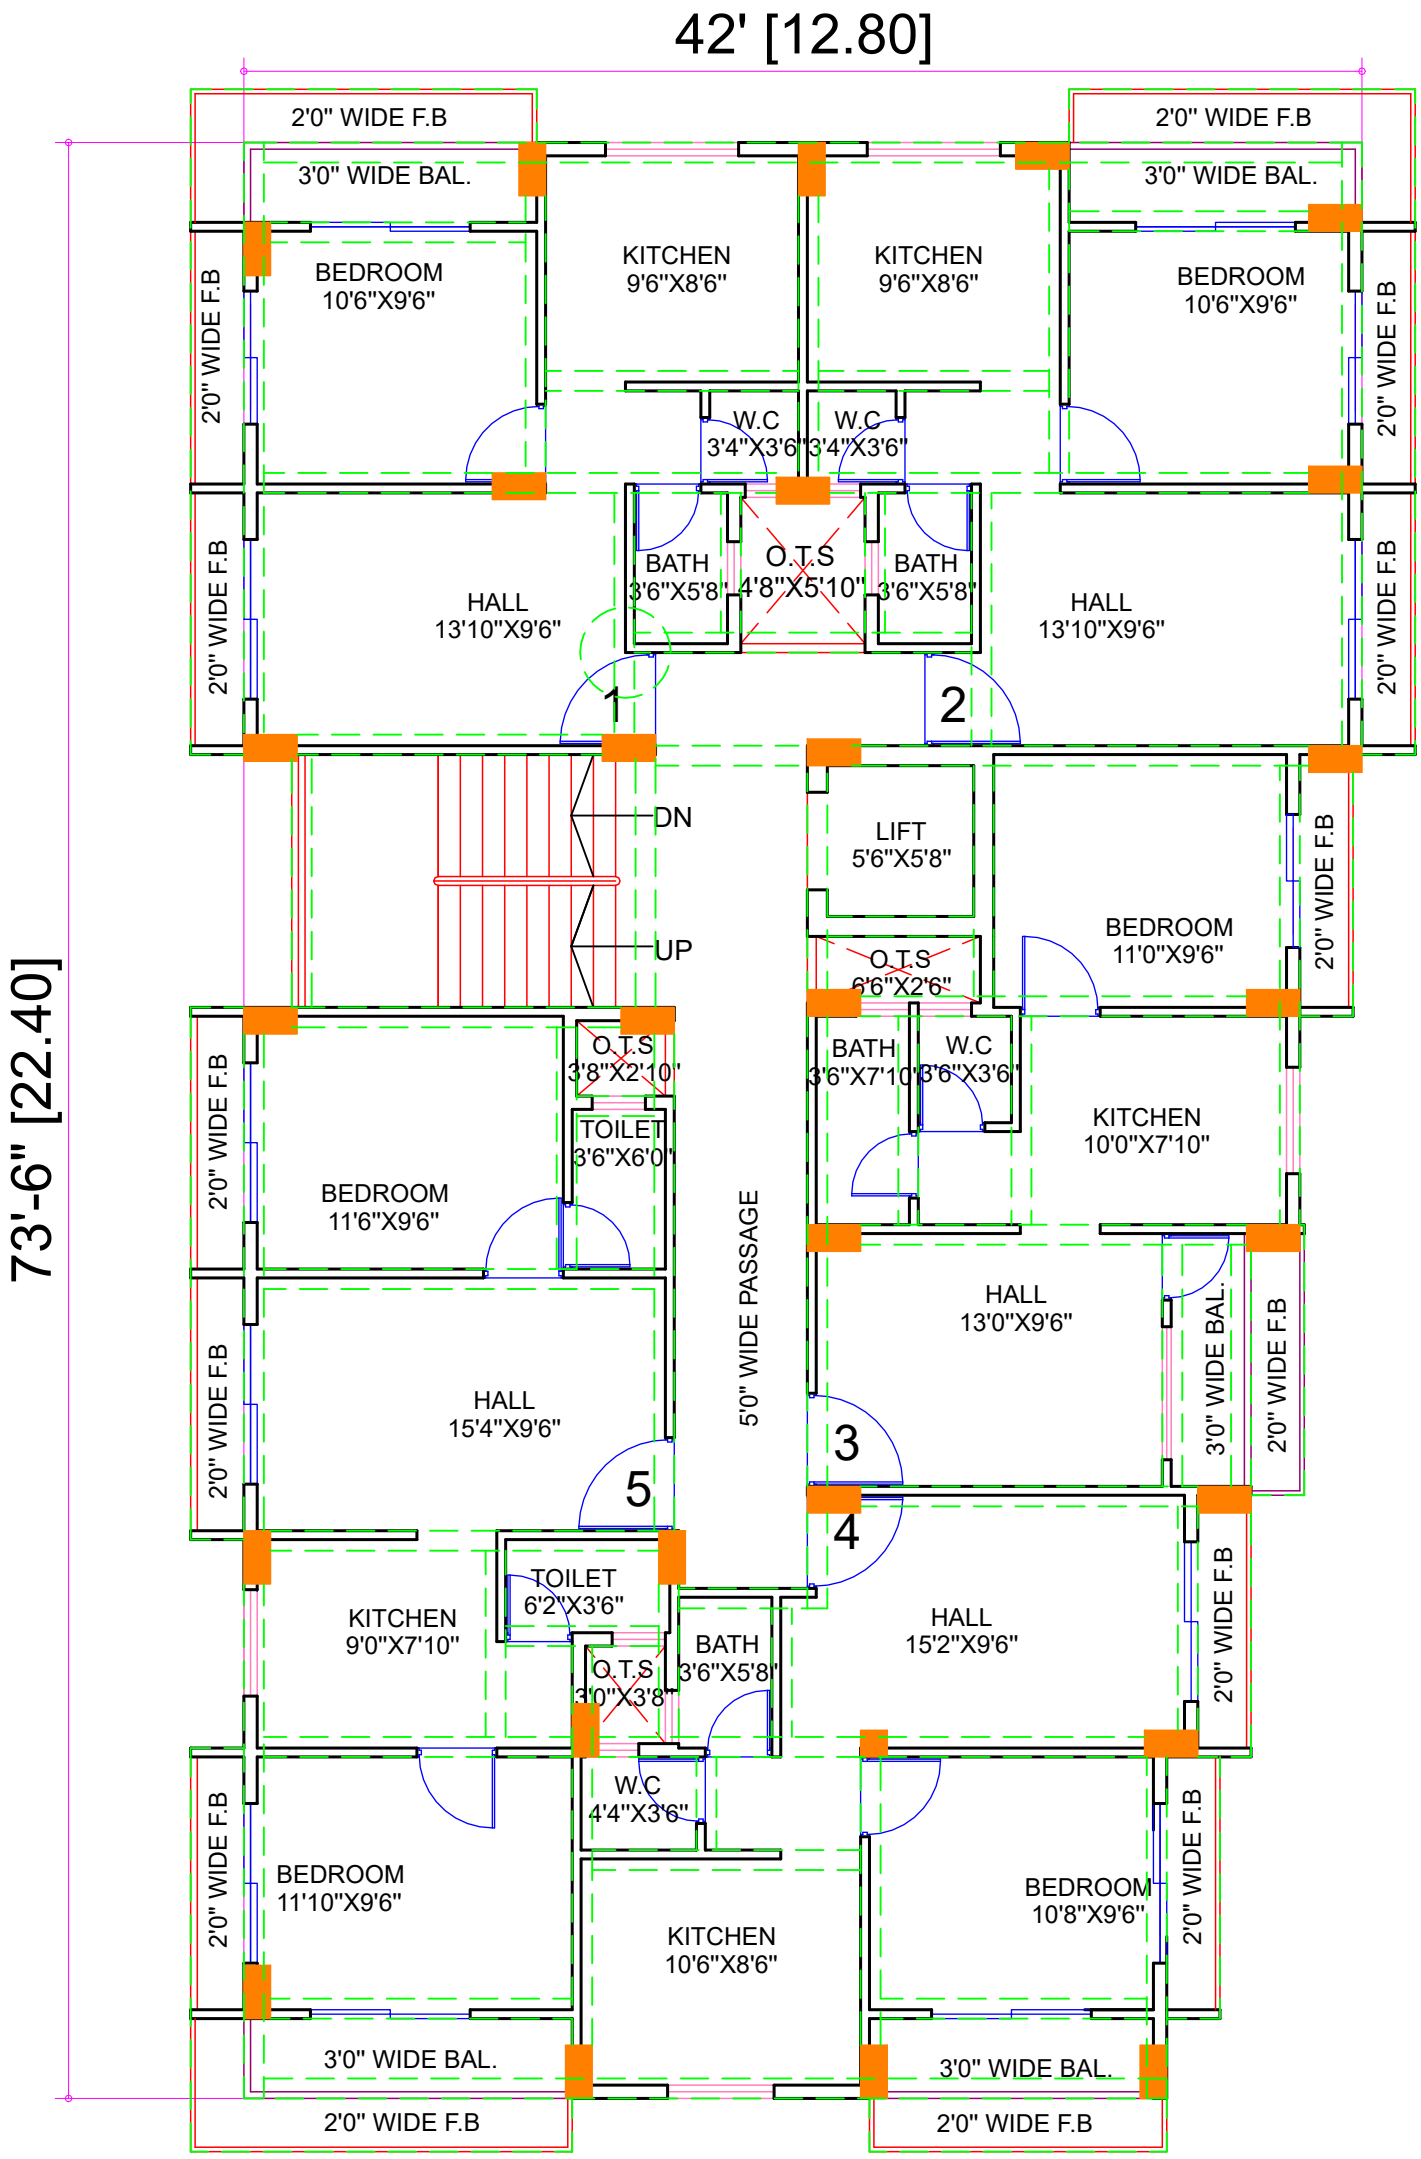


TYPICAL FLOOR PLAN

1ST , 2ND , 3RD & 4TH FLOOR PLAN

CARPET AREA :2170X4 FLOOR = 8680

IMPORTANT NOTE	TITLE	REVISION	DRAWN BY	DRAWN BY:	KEY PLAN:	DWG NO.:
• ALL DIMENSIONS ARE IN FEET/INCHES UNLESS MENTIONED OTHERWISE. • DRAWING NOT TO BE SCALED, WRITTEN DIMENSION TO BE FOLLOWED. ALL DISCREPANCIES TO BE BROUGHT TO THE NOTICE OF THE ARCHITECT PRIOR OF EXECUTION. • THIS DRAWING IS TO BE READ IN CONJUNCTION WITH DETAILS, LARGE SCALE DRAWING, STRUCTURAL SERVICES AND OTHER RELEVANT DRAWINGS. • DETAIL DRAWINGS SHALL SUPERCEDE SMALLER SCALE DRAWINGS AND NOTE THAT ALL LEVELS ARE IN FEET/INCHES.	ARCHITECTURAL DRAWING			MONALI		AR : 01
				CHECKED BY:		TYPICAL FLOOR PLAN
				SUMAN		
	OWNER'S NAME					
	VALRAM SAGAR					DATE: 23-11-2023 / SCALE: N.T.S
						ISSUED FOR
\SHILPAM-NAS\HILPAM_DRAWING\HARSHALL FLAAT BLOCK.DWG						DISCUSSION

SHILPAM
Manish A. Shah
Engineers & Designers
303-307, Garnet , Seven Jewels,
Silvassa Road, Vapi. 396191
Phone: (0260) 2422335
Mob.: +91 9737876750
Email: shilpam2003@yahoo.com