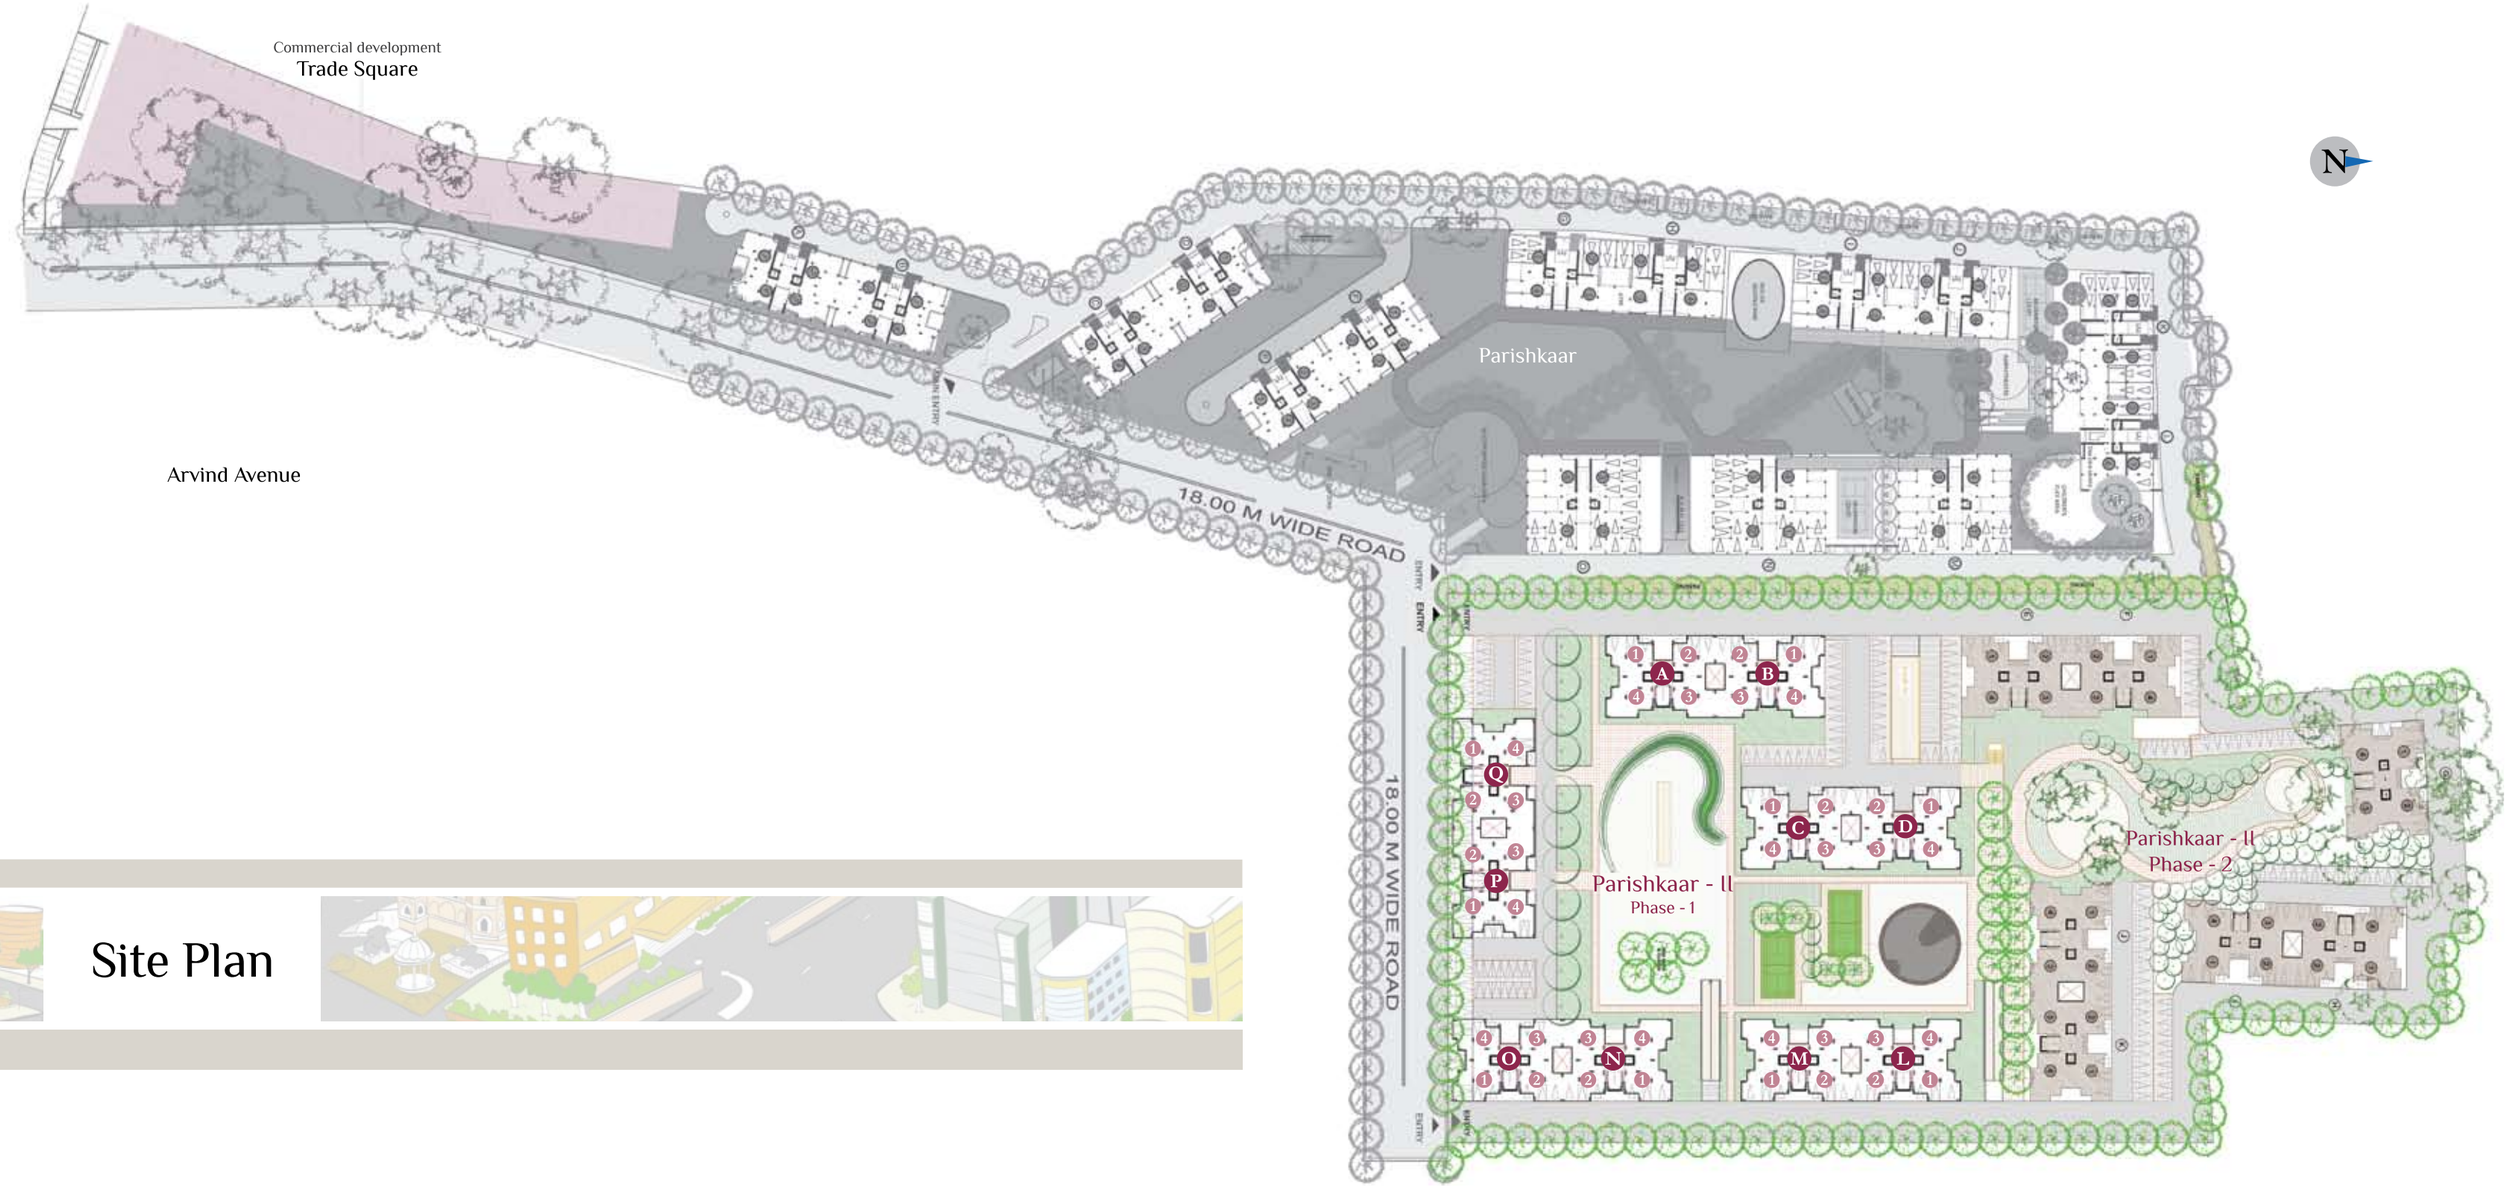
Commercial development
Trade Square
Arvind Avenue
18.00 M WIDE ROAD
ENTRY
EXIT
Parishkaar
18.00 M WIDE ROAD
A
B
C
D
L
M
N
O
P
Q
Parishkaar - II
Phase - 1
Parishkaar - II
Phase - 2
N

Site Plan