# PROPOSED COLONY **KRISHNA HOMES** (AFFORDABLE PLOTTED) AT DERABASSI

PROMOTERS :- KRISHNA REAL ESTATE

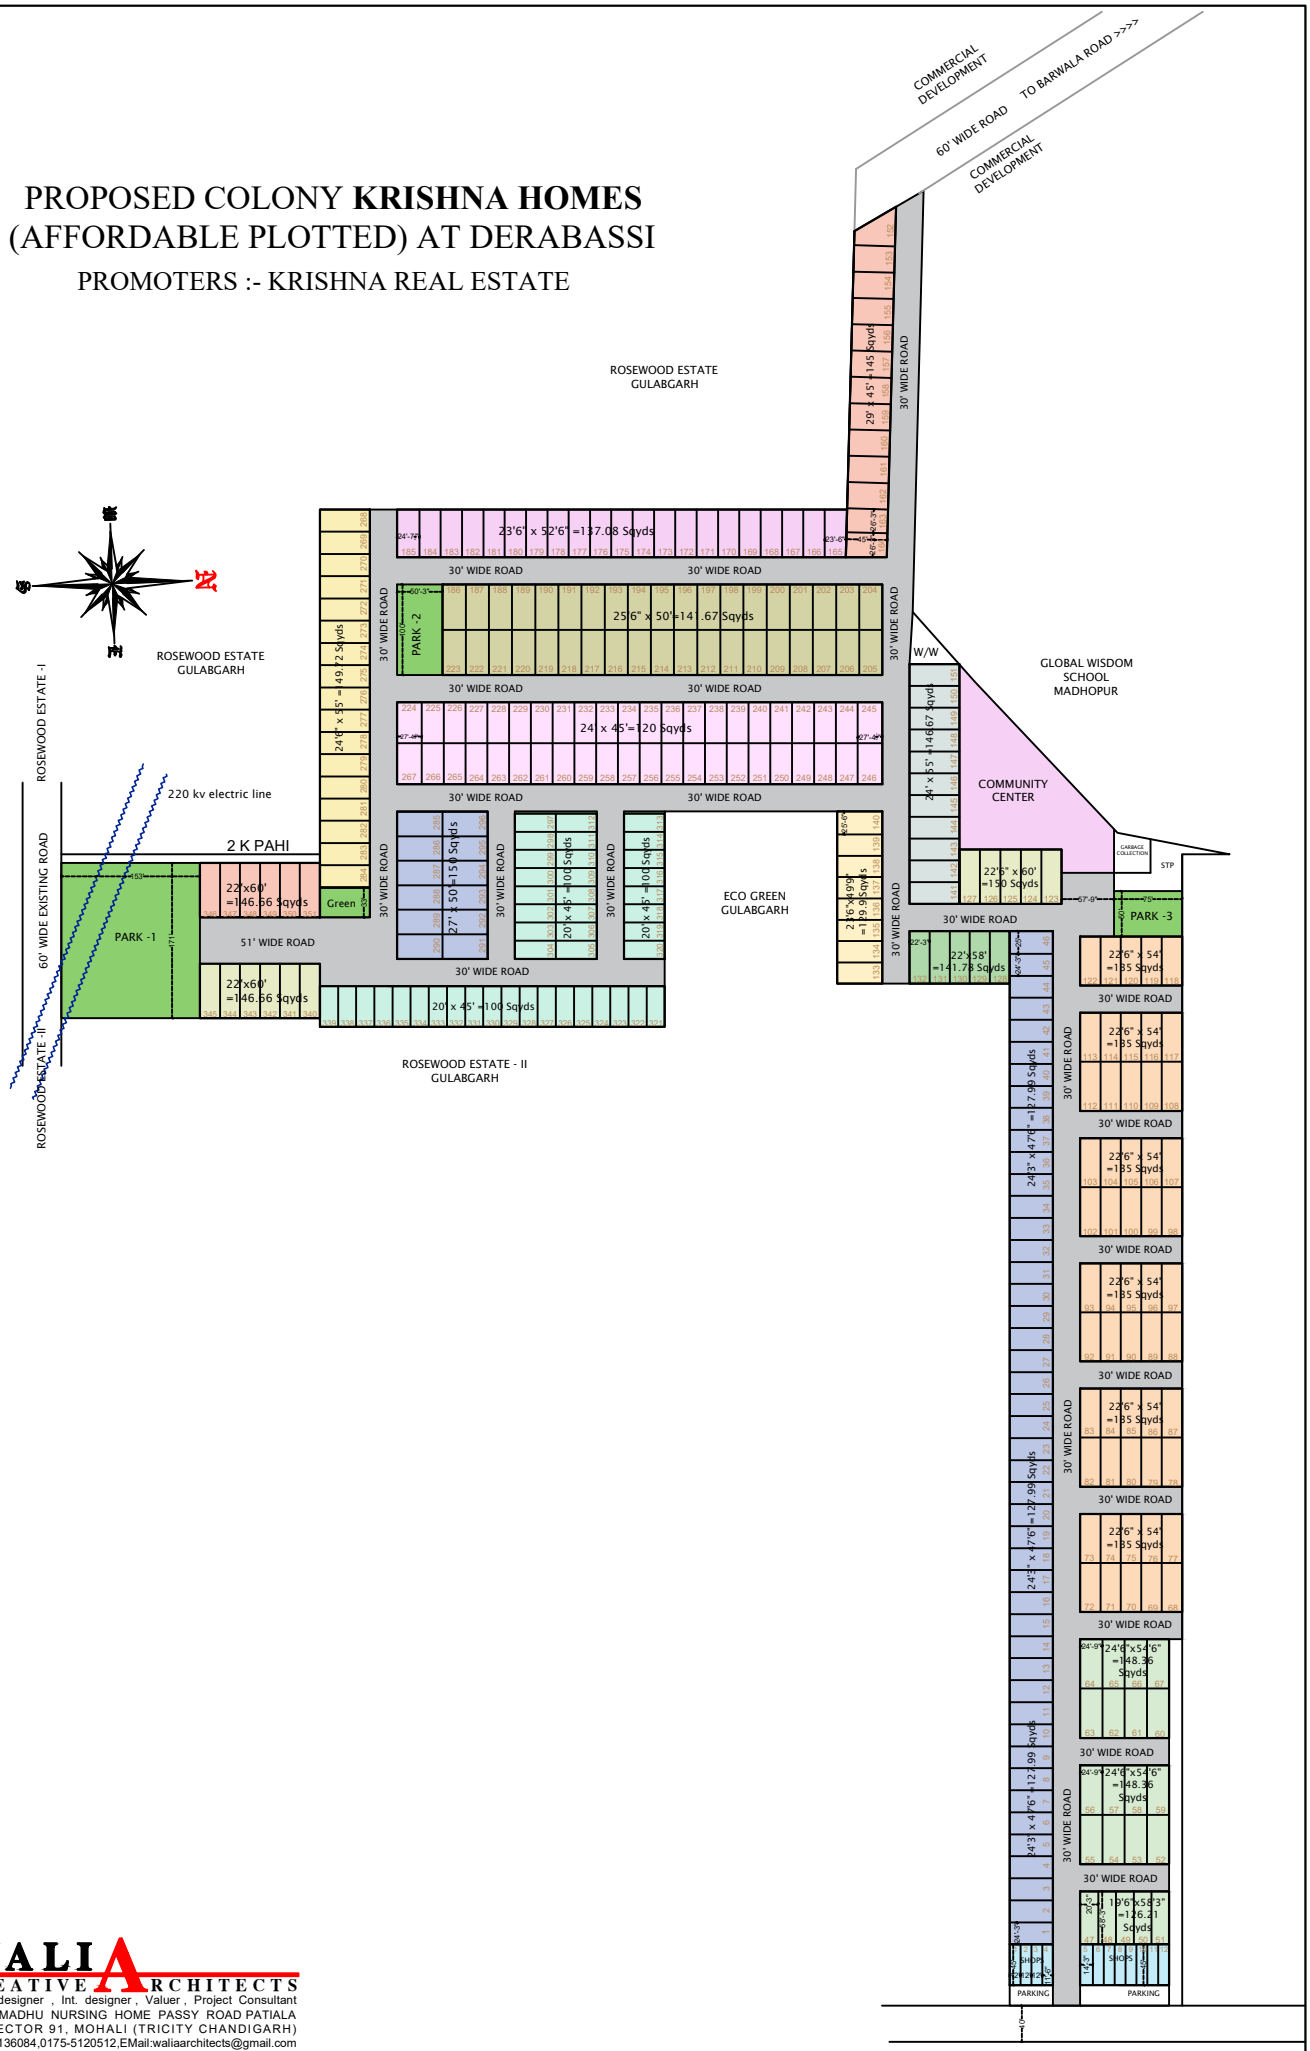



**WALIA CREATIVE ARCHITECTS**

Urban designer , Int. designer , Valuer , Project Consultant

NEAR MADHU NURSING HOME PASSY ROAD PATIALA

780,SECTOR 91, MOHALI (TRICITY CHANDIGARH)

M:9815136084,0175-5120512,EMail:waliaarchitects@gmail.com