AMAY RESIDE

3 BHK SPACIOUS ABODES..

ELITE
HOMES
THAT ARE
OPEN AND
AWESOME...

SPECTACULAR BALCONY VIEW THAT SPANS IN ALL DIRECTIONS!

Experience your ideal home at AMAY RESIDE with a spacious and an open balcony from all sides that provide a grand view of the real world, allowing residents to experience the ecstasy of touching new horizons.

AMAY RESIDE

LAVISH 3 BHK HOMES THAT
DEFINE BEAUTY AND GRACE!

Amay Reside helps residents to bask in ultra-lavish lifestyle in its 104 units of 3BHK luxurious apartments. Located on the main Zundal highway to Adalaj across two towers amidst 32 shops, Amay Reside introduces spacious abodes that can accommodate all flights of fancy and your immediate needs.

The open ambience and green environment add to the charm, don't they?

EMBRACE THE BEST OF ENVIRONS,
ENTERPRISE, AND EXCELLENCE IN ONE FRAME...

GROUND FLOOR PLAN

N

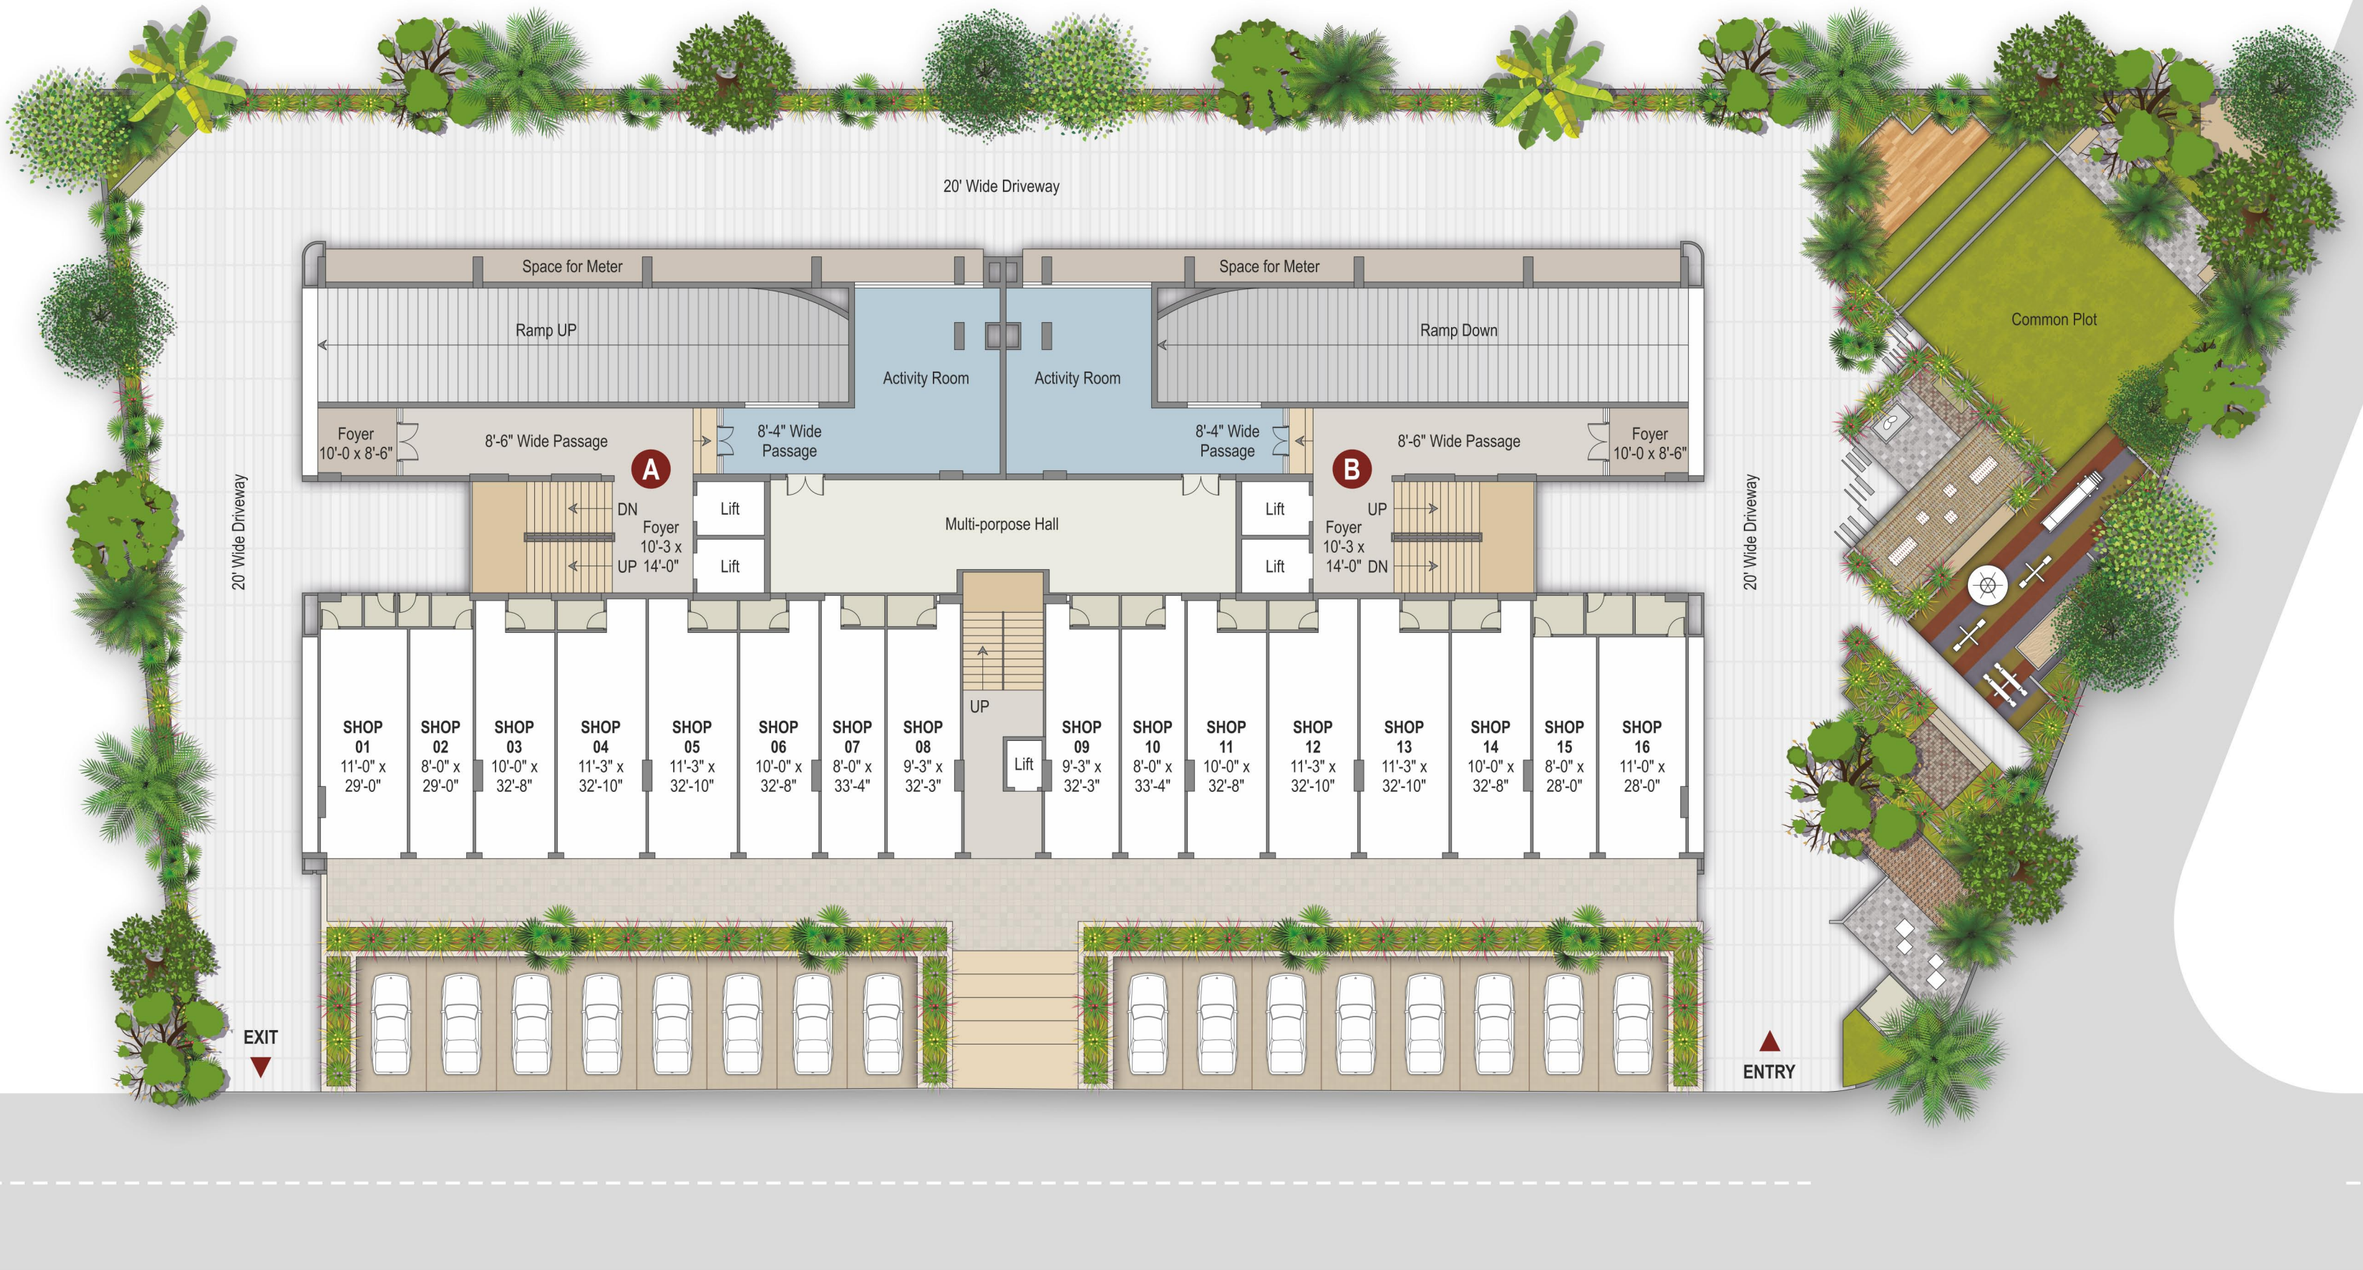

1ST FLOOR PLAN

N

2ND FLOOR PLAN

N

3RD TO 13TH FLOOR PLAN

N

14TH FLOOR PLAN

N

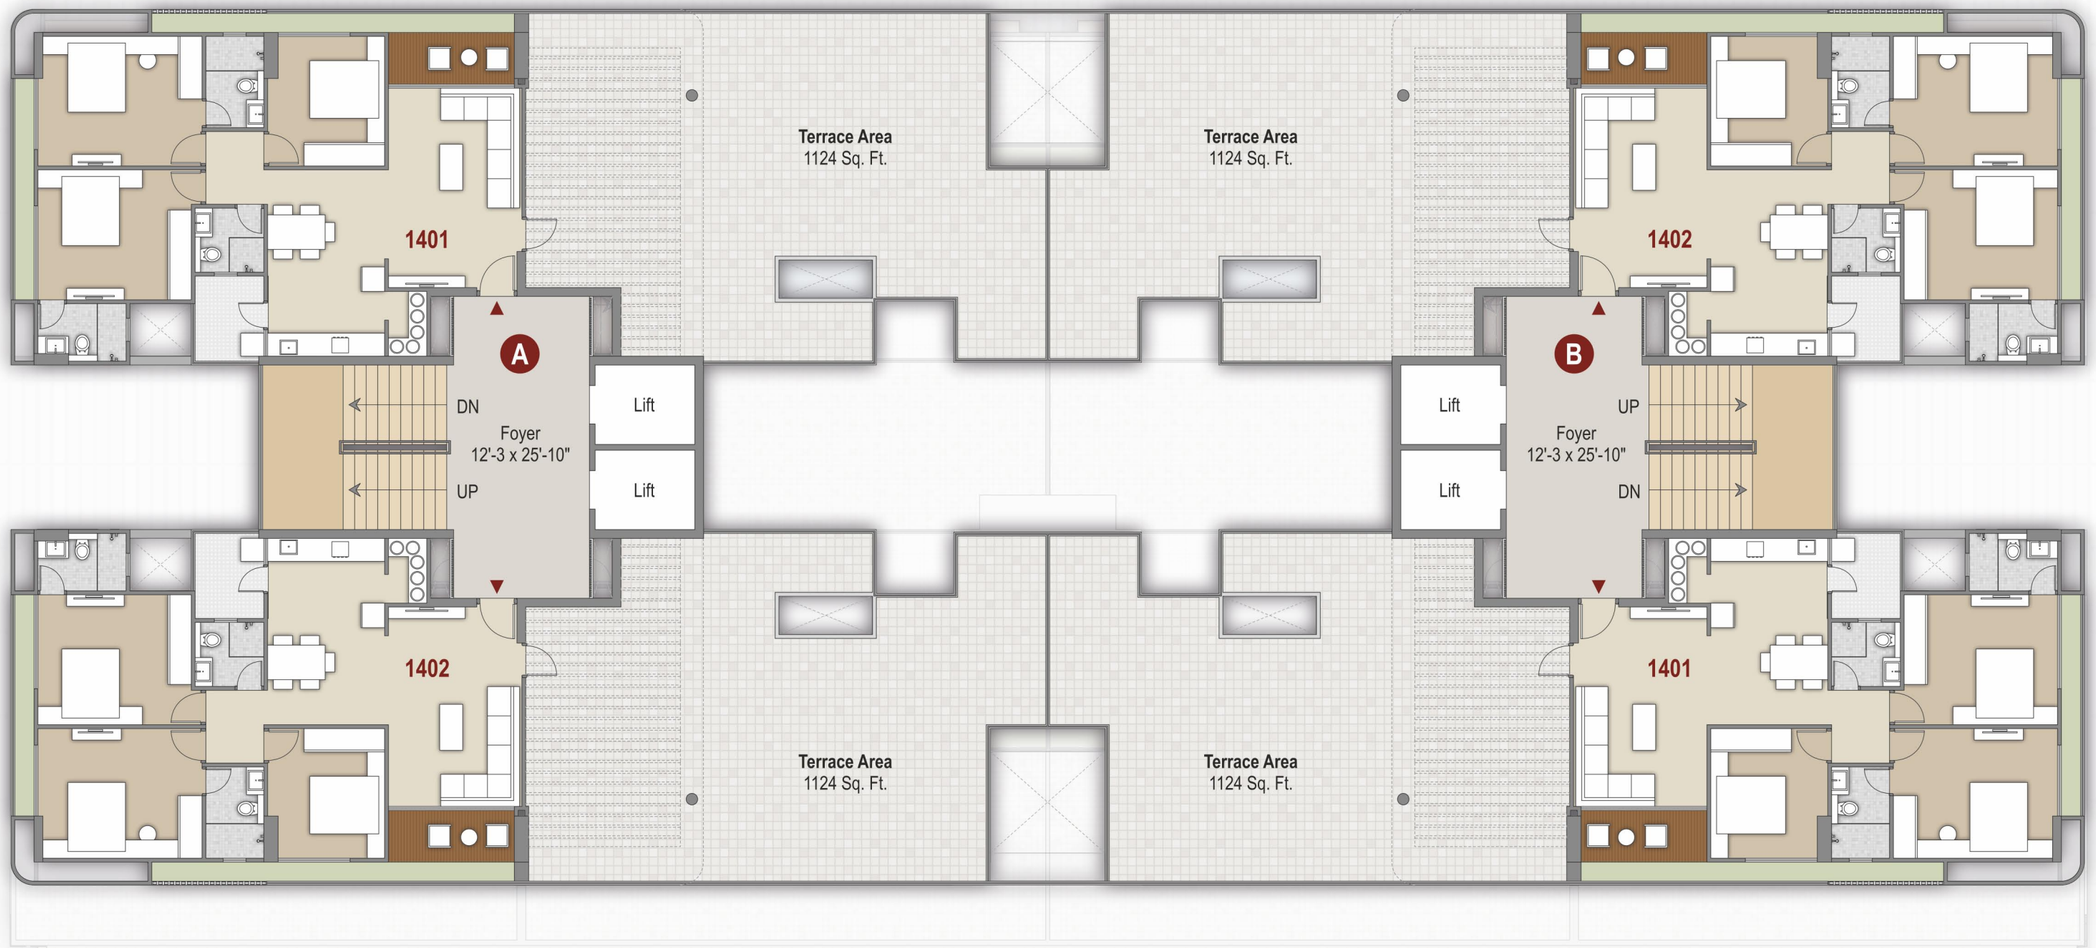

BLOCK A | UNIT PLAN
TYPE - 1

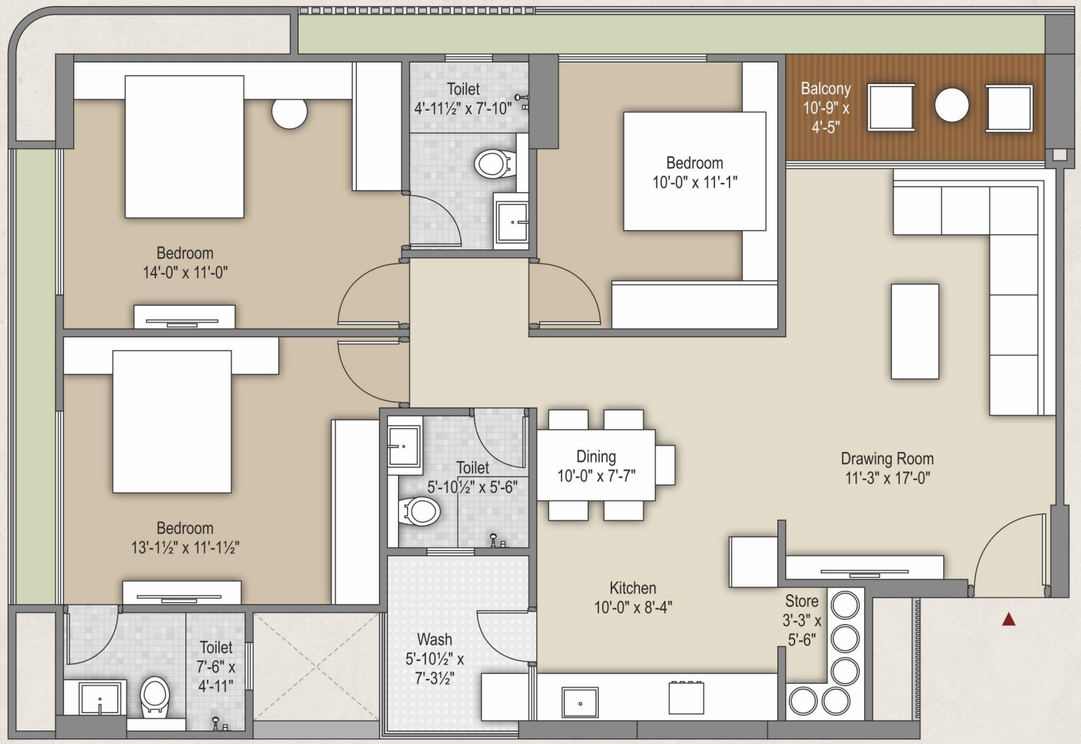

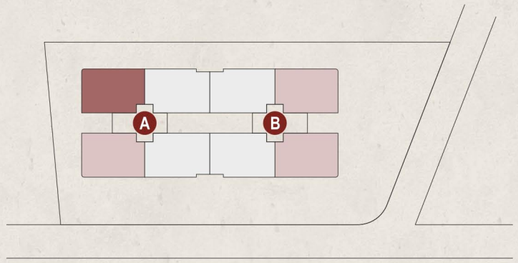

BLOCK B | UNIT PLAN
TYPE - 1

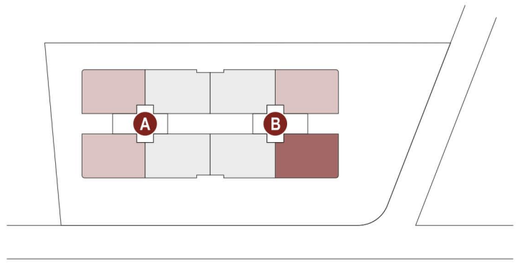

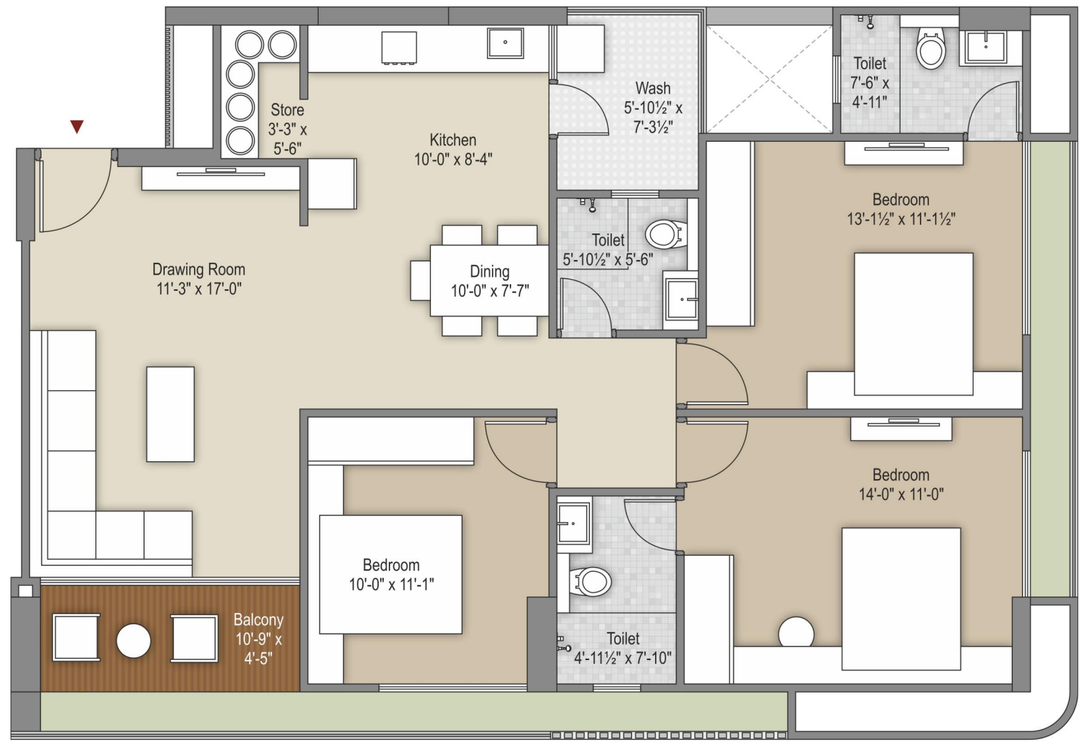

BLOCK A | UNIT PLAN
TYPE - 2

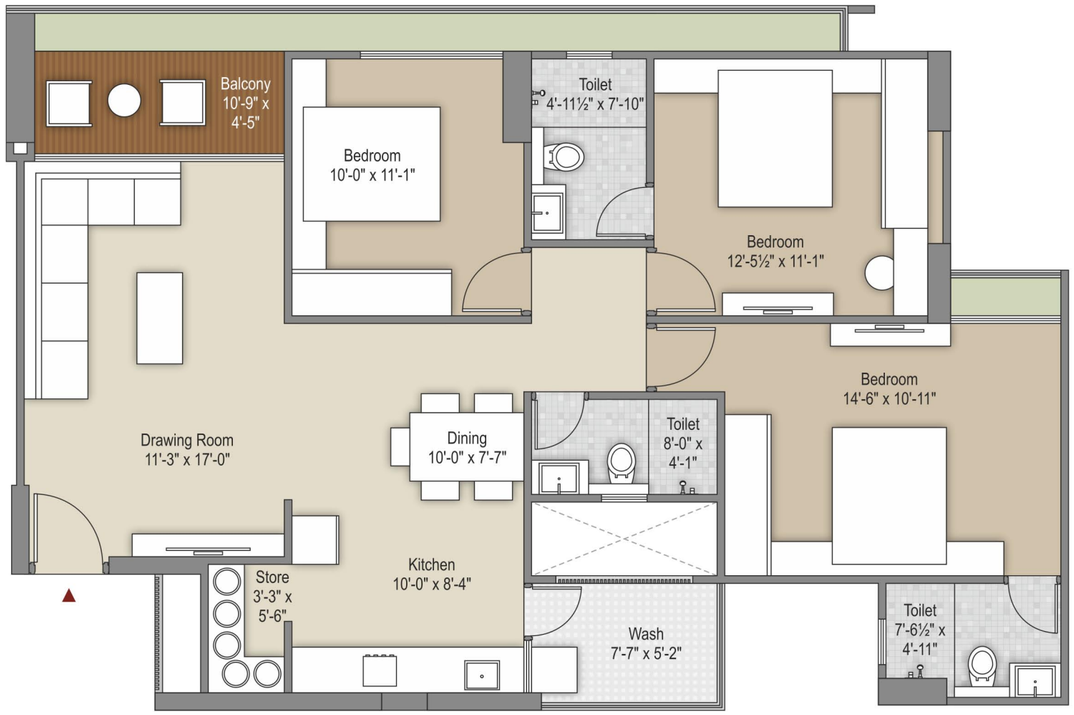

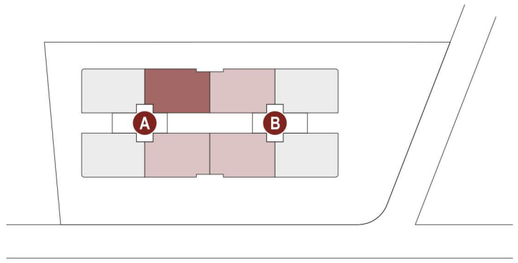

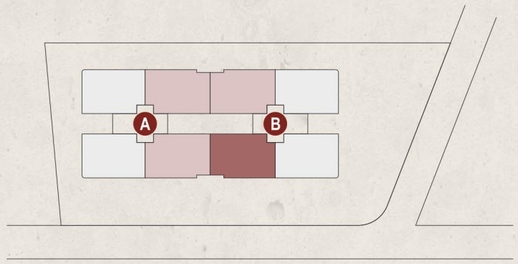

BLOCK B | UNIT PLAN
TYPE - 2

LEISURE FINDS A QUIET PLACE FOR
SOLITUDE AND GATHERINGS GALORE...

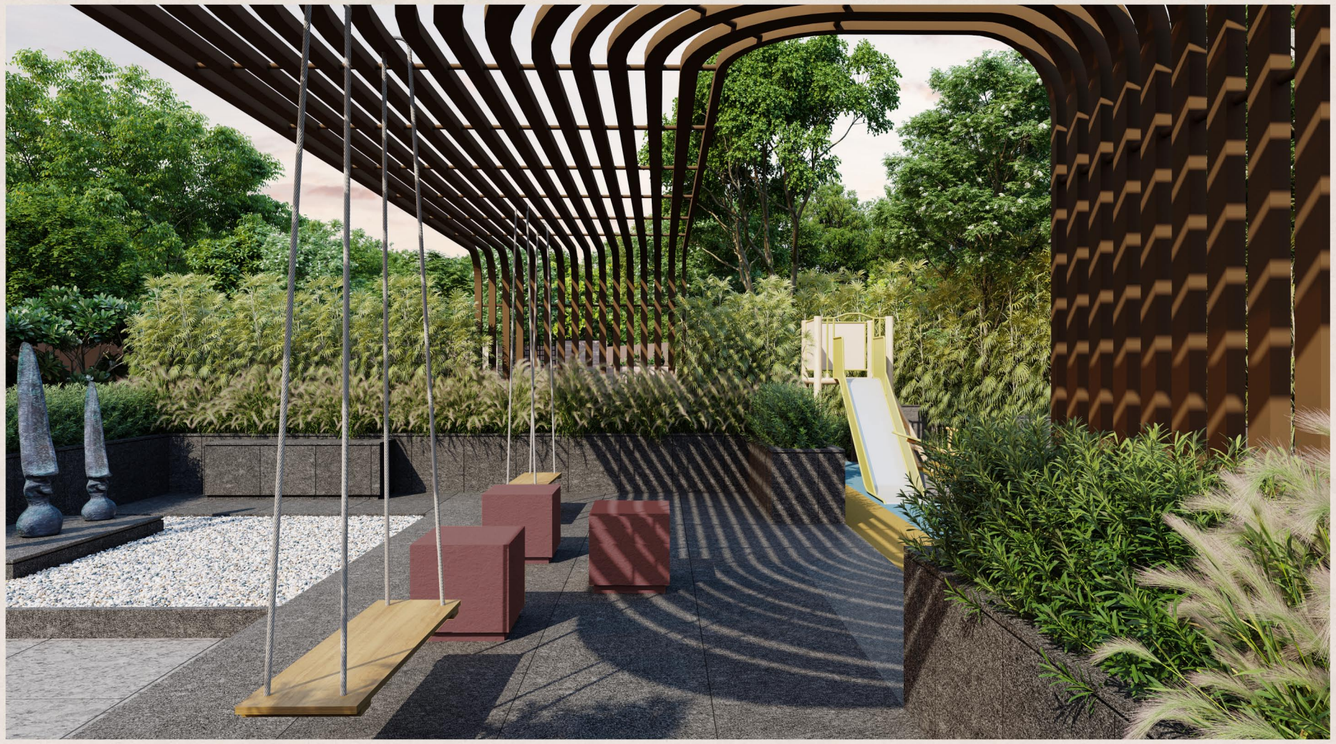

THE BEST OF AMENITIES RIGHT NEAR YOUR DOORSTEP, ELEVATING YOUR LIFESTYLE EVERYDAY!

- Gymnasium
- Indoor Games
- Multi-purpose Hall
- Garden with Sitting Area
- Children Play Area
- Gazebo
- Bus Pick-up Zone
- 1 Car Allotted Parking
- Security Cabin
- CCTV Camera
- 1 Stretcher Lift in each Building
- Generator for Common Areas
- 24 x 7 Water Supply
- Separate Lift for Commercial
- Fire System
- Gas Pipe Line
- Solar Panel
- Common DTH & Internet Cable Line

WHETHER EXERCISING, CHATTING, PLAYING, OR WAITING,
WE HAVE THE BEST SPACES TO ACCOMMODATE YOU!

LOCATION
(NOT TO SCALE)

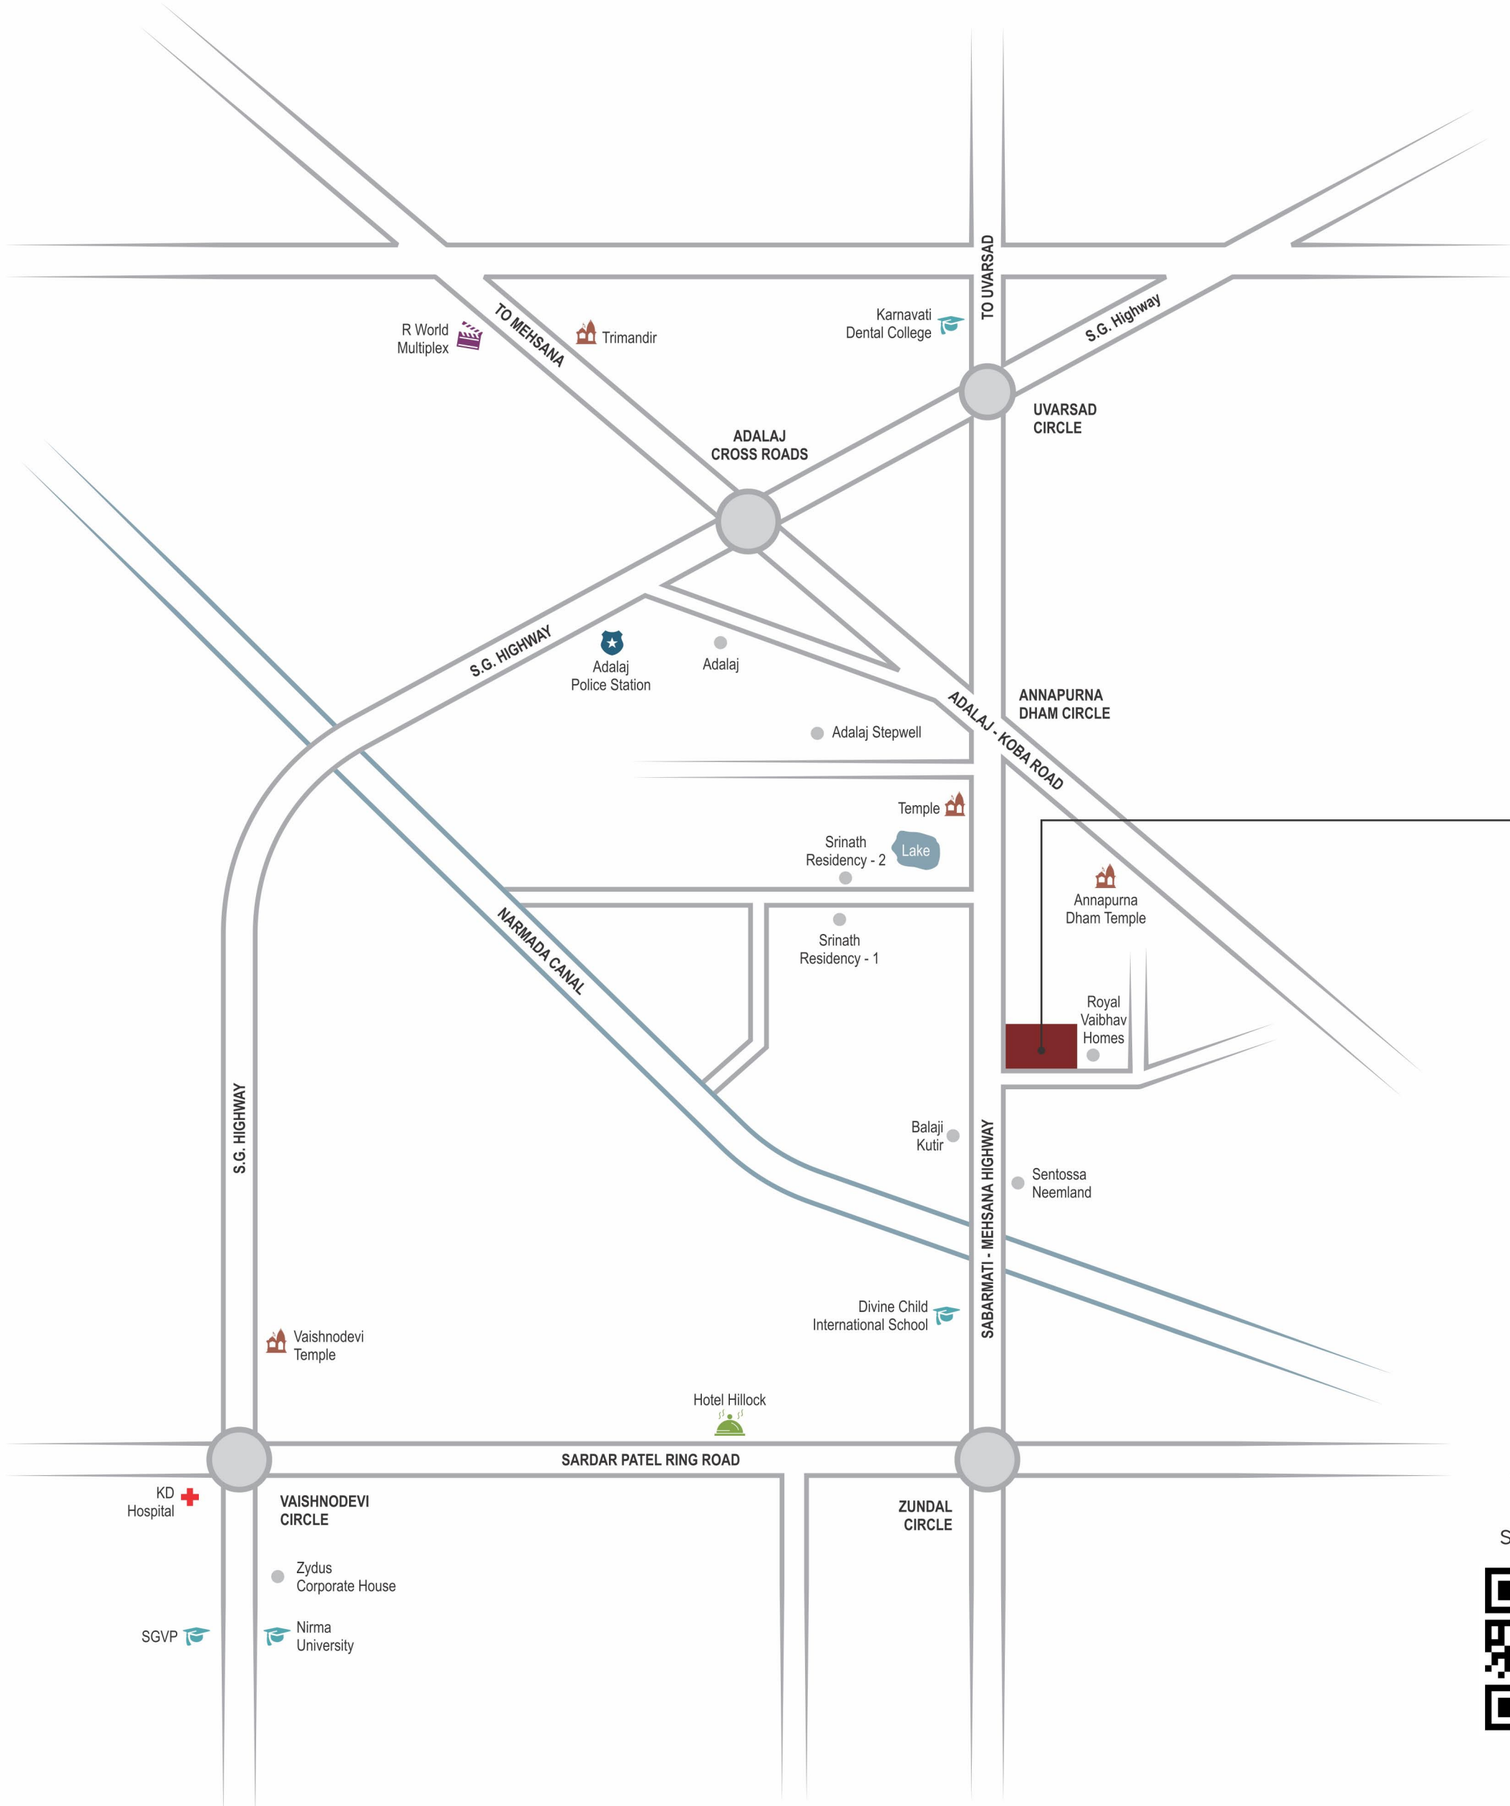

AMAY
RESIDE

NEAR BY DESTINATION

Divine Child International School	**03 Min**
Sahajanand College & School of Nursing	**04 Min**
Swaminarayan Gurukul	**04 Min**
Shree Annapurna Dham	**04 Min**
Karnavati University	**09 Min**
Trimandir	**10 Min**
Unitedworld Institute of Design	**10 Min**
KD Hospital	**10 Min**
Delhi Public School	**12 Min**

SCAN THIS QR
TO ACCESS
SITE LOCATION

SPECIFICATIONS

FLOORING
- Vitrified flooring in all rooms

KITCHEN
- Granite platform with SS Sink
- Designer tile up to lintel level

DOOR
- Decorative main door with designer laminates
- All other Flush Doors

WINDOWS
- Single glass Aluminium windows

TOILETS
- Glazed/ Ceramic tiles upto lintel level
- C.P fittings
- Standard Sanitary-ware in all bathrooms

ELECTRIFICATION
- Concealed ISI Copper Wiring
- Modular Switches
- MCB Distribution Panel

PLASTER
- Internal - Single coat mala Plaster
- External - Double coat mala Plaster

PAINT
- Internal - Putty Finish
- External - Acrylic Paint

Developers

AMAY PROJECTS

www.amayprojects.in

Site Address: AMAY RESIDE
Opp. Adalaj Warehouse, B/s. Royal Vaibhav Homes
Zundal to Adalaj Highway, Adalaj, Gandhinagar.
Mbl.: **+91 8320 6080 93**
E-mail: amayprojects@gmail.com

Architect
9TH STREET ARCHITECT

Structure
INDETAIL STRUCTURE DESIGN

MEP
JIT ENGINEERING SERVICES

TERMS & CONDITIONS: All the architectural and interior images in the brochure, are merely simulated interpretations using computer graphics to enhance the customer understanding and are not factual images. • The colour and general appearance of the flooring and wall tiles, sanitary ware & fittings, walls, ceilings, windows, doors, internal roads, trees, shrubbery etc. shown in the simulated computer graphics images are taken from the object libraries for the purpose of presentation and the prospective buyers of the concerned property are advised to refer to the construction specifications mentioned in the brochure. Additional amenities and/ or utilities not mentioned or shown in the brochure but may be required as per the law, should be deemed to be forming part of the project by the purchaser. • All Furniture including wardrobes, other sofa furnishings inter-alia curtains, mattresses, bed linen, upholstery etc., lights and other electrical fixtures and appliances like air conditioners, refrigerators, Tv's, telephones, laptops etc., any of the equipment, household accessories inter-alia crockery and cutlery, rugs, carpets, decorative pieces and wall hangings, wall papers, utensils etc., apparels and all other consumable and movable items shown in the simulated images do not form part of the sale of any property by the developer. • All dimensions presented herein are approximate and the measurements are made from unfurnished surfaces. • All rights reserved with the developers to make any changes in the project and all the members shall abide by such changes. • GST, GUDA charges along-with GEB/Torrent electrical charges including cable and Sub-station cost shall be borne by purchaser. • Stamp duty, registration charges, or any other charges and taxes as & when levied by government or any of its body shall be borne by purchaser/ buyer/ legal possession holder. • GST at applicable rate is payable on the due amount and is non-refundable. • This brochure is for restricted private circulation only and is for an easy display of the project. It should not be considered as a legal document with obligations for specific performance. It is meant for the purpose of conceptual presentation only. • Subject to Gandhinagar Jurisdiction only.

RERA REGISTRATION NO.: PR/GJ/GANDHINAGAR/GANDHINAGAR/AUDA/MAA10357/240622
RERA WEBSITE: www.gujrera.gujarat.gov.in

Designed by: Openmind 97270 33377

AMAY

PROJECTS

JOINT VENTURE OF

SARKAR INFRA & CONTRACTOR REALTY