

DETAILS OF LAYOUT/SUBDIVISION OF LAND


1.a) Village	1.b)Parcel No.(S.No./H.No., C S No., F P No.,Sub Plot No,Gut No)	Type(1.Raw/Adjoining Land,2.Sanctioned,3.Gunt hewari)	1.f)Area in SqM as per prevenue record	1.g)Area as per pMeasurement Plan	1.h)Area as per POA	1.i)Area as per pDemarcated	1.j)Area in possession	1.k)Stringent Area in SqM
RAHATGAON	151/2 PART ,	Raw/Adjoining Land	11900.00	11900.00	0.00	11900.43	11700.31	11700.31
Total Amalgamated Plot			11900.00	11900.00	0.00	11900.43	11700.31	11700.31

Amenity CALCULATION	
Name	Area
TOTAL	0.00

RECREATIONAL CALCULATION	
Name	Area
OPEN SPACE	494.70
OPEN SPACE	677.33
TOTAL	1172.03

Project Details	
Building Type -	DDMCA-23-61200
Zone Type -	Residential Zone - (R1)
Location -	Non-Congested
Ward No -	Layout Approval
Plot No. -	Layout Tentative
Cts No./Survey No. -	151
Sheet No. -	151/2 PART
Zone Number -	Main Office AMC(Above plot 150 sqm)
Ward Name -	Rahatgaon
Prorata Value -	0.00
Separation/CRZ Zone Area -	



LEGENDS:
PLOT BOUNDRY SHOWN WHITE
PROPOSED WORK SHOWN RED
DRAINAGE LINE SHOWN YELLOW LIGHT
WATER LINE SHOWN BLUE DOTTED
ENCLOSED BAL SHOWN BROWN
TERRACE SHOWN DARK YELLOW
OPEN BAL SHOWN BRAWN
EXTING SHOWN BLUE HATCHED

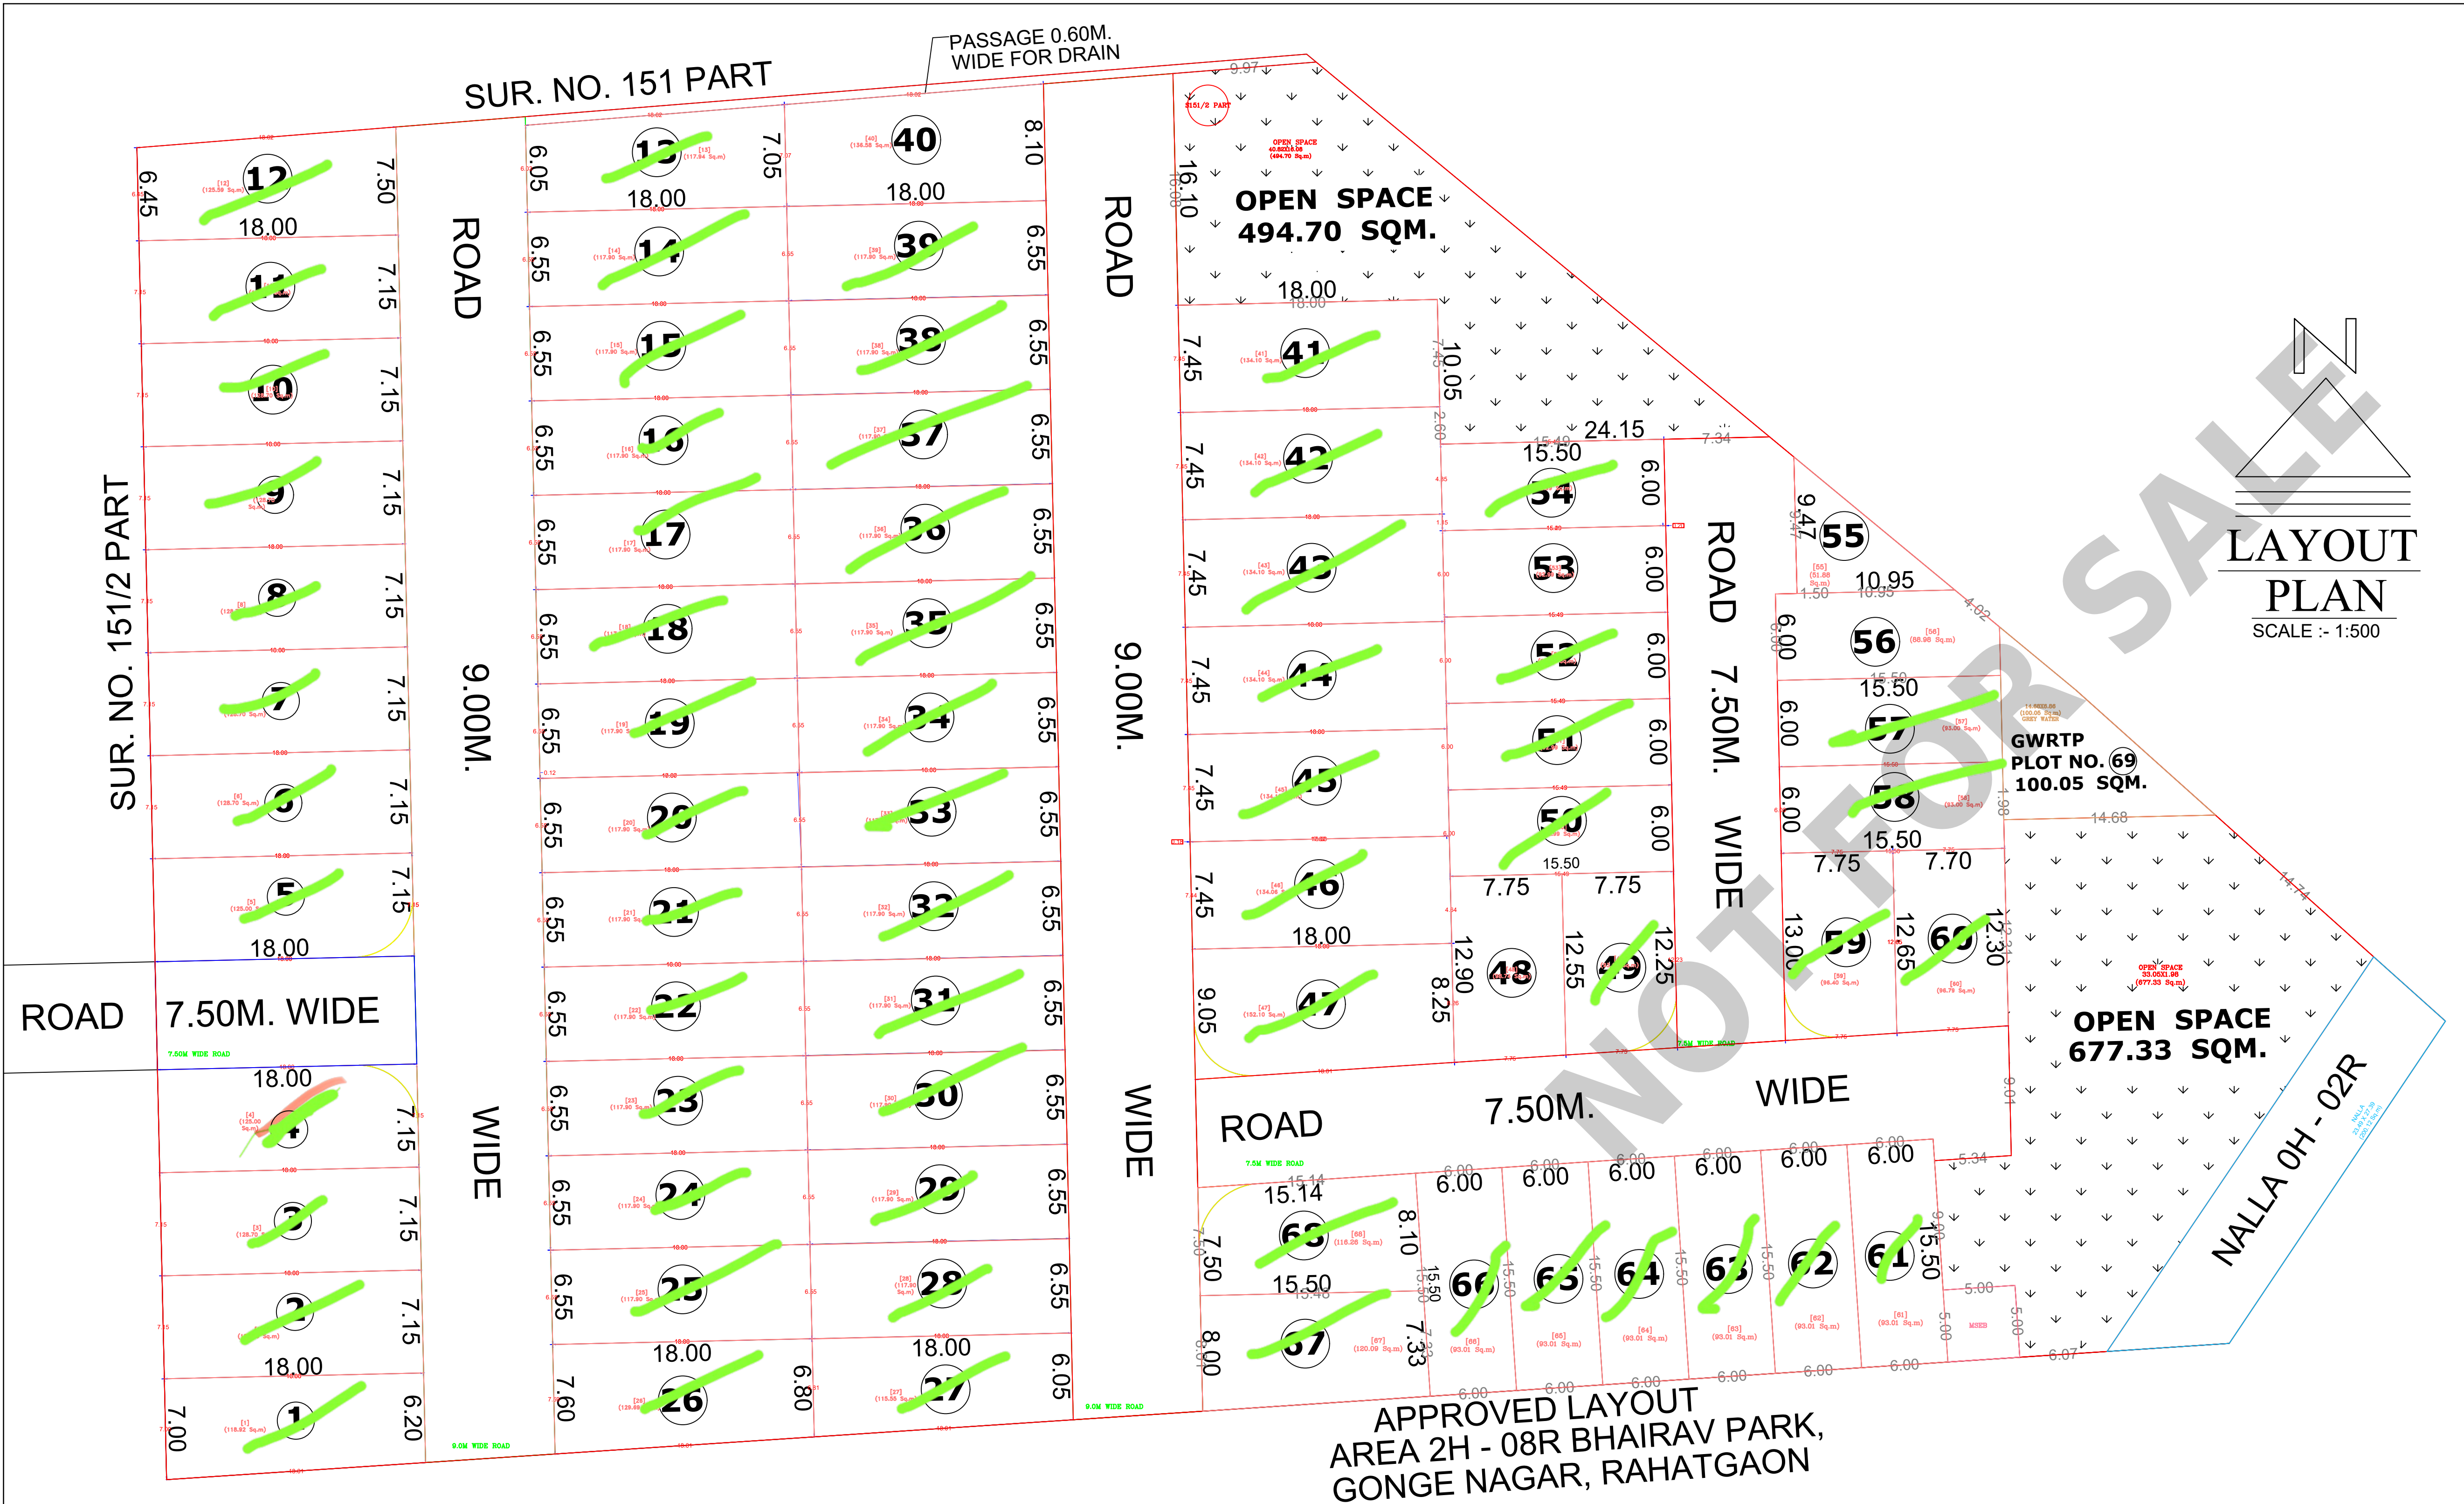

AREA STATEMENT OF LAND		
1) TOTAL LAND AS PER 7/12	1H - 19R	:- 11900.00 SQM.
2) AREA UNDER NALLA	0H - 02R	:- 200.00 SQM.
3) AREA UNDER CONVERSION	1H - 17R	:- 11700.00 SQM.
4) AREA UNDER OPEN SPACE		:- 1172.03 SQM.
5) AREA UNDER P. S. S.		:- 25.00 SQM.
6) AREA UNDER GW RTP PLOT NO. 69		:- 100.05 SQM.
7) AREA UNDER ROAD'S & CURVATURE		:- 2621.54 SQM.
8) AREA UNDER RESIDENTIAL PLOTS		:- 7781.38 SQM.

Bhairav Park No. 2

PROPOSED RESIDENTIAL/ EWS RESIDENTIAL LAYOUT PLAN OF SUR.NO. 151/2 PART , MOUJE - RAHATGAON, TAL. & DIST. AMRAVATI, BELONGS TO SUHAS SHANKARRAO GONGE

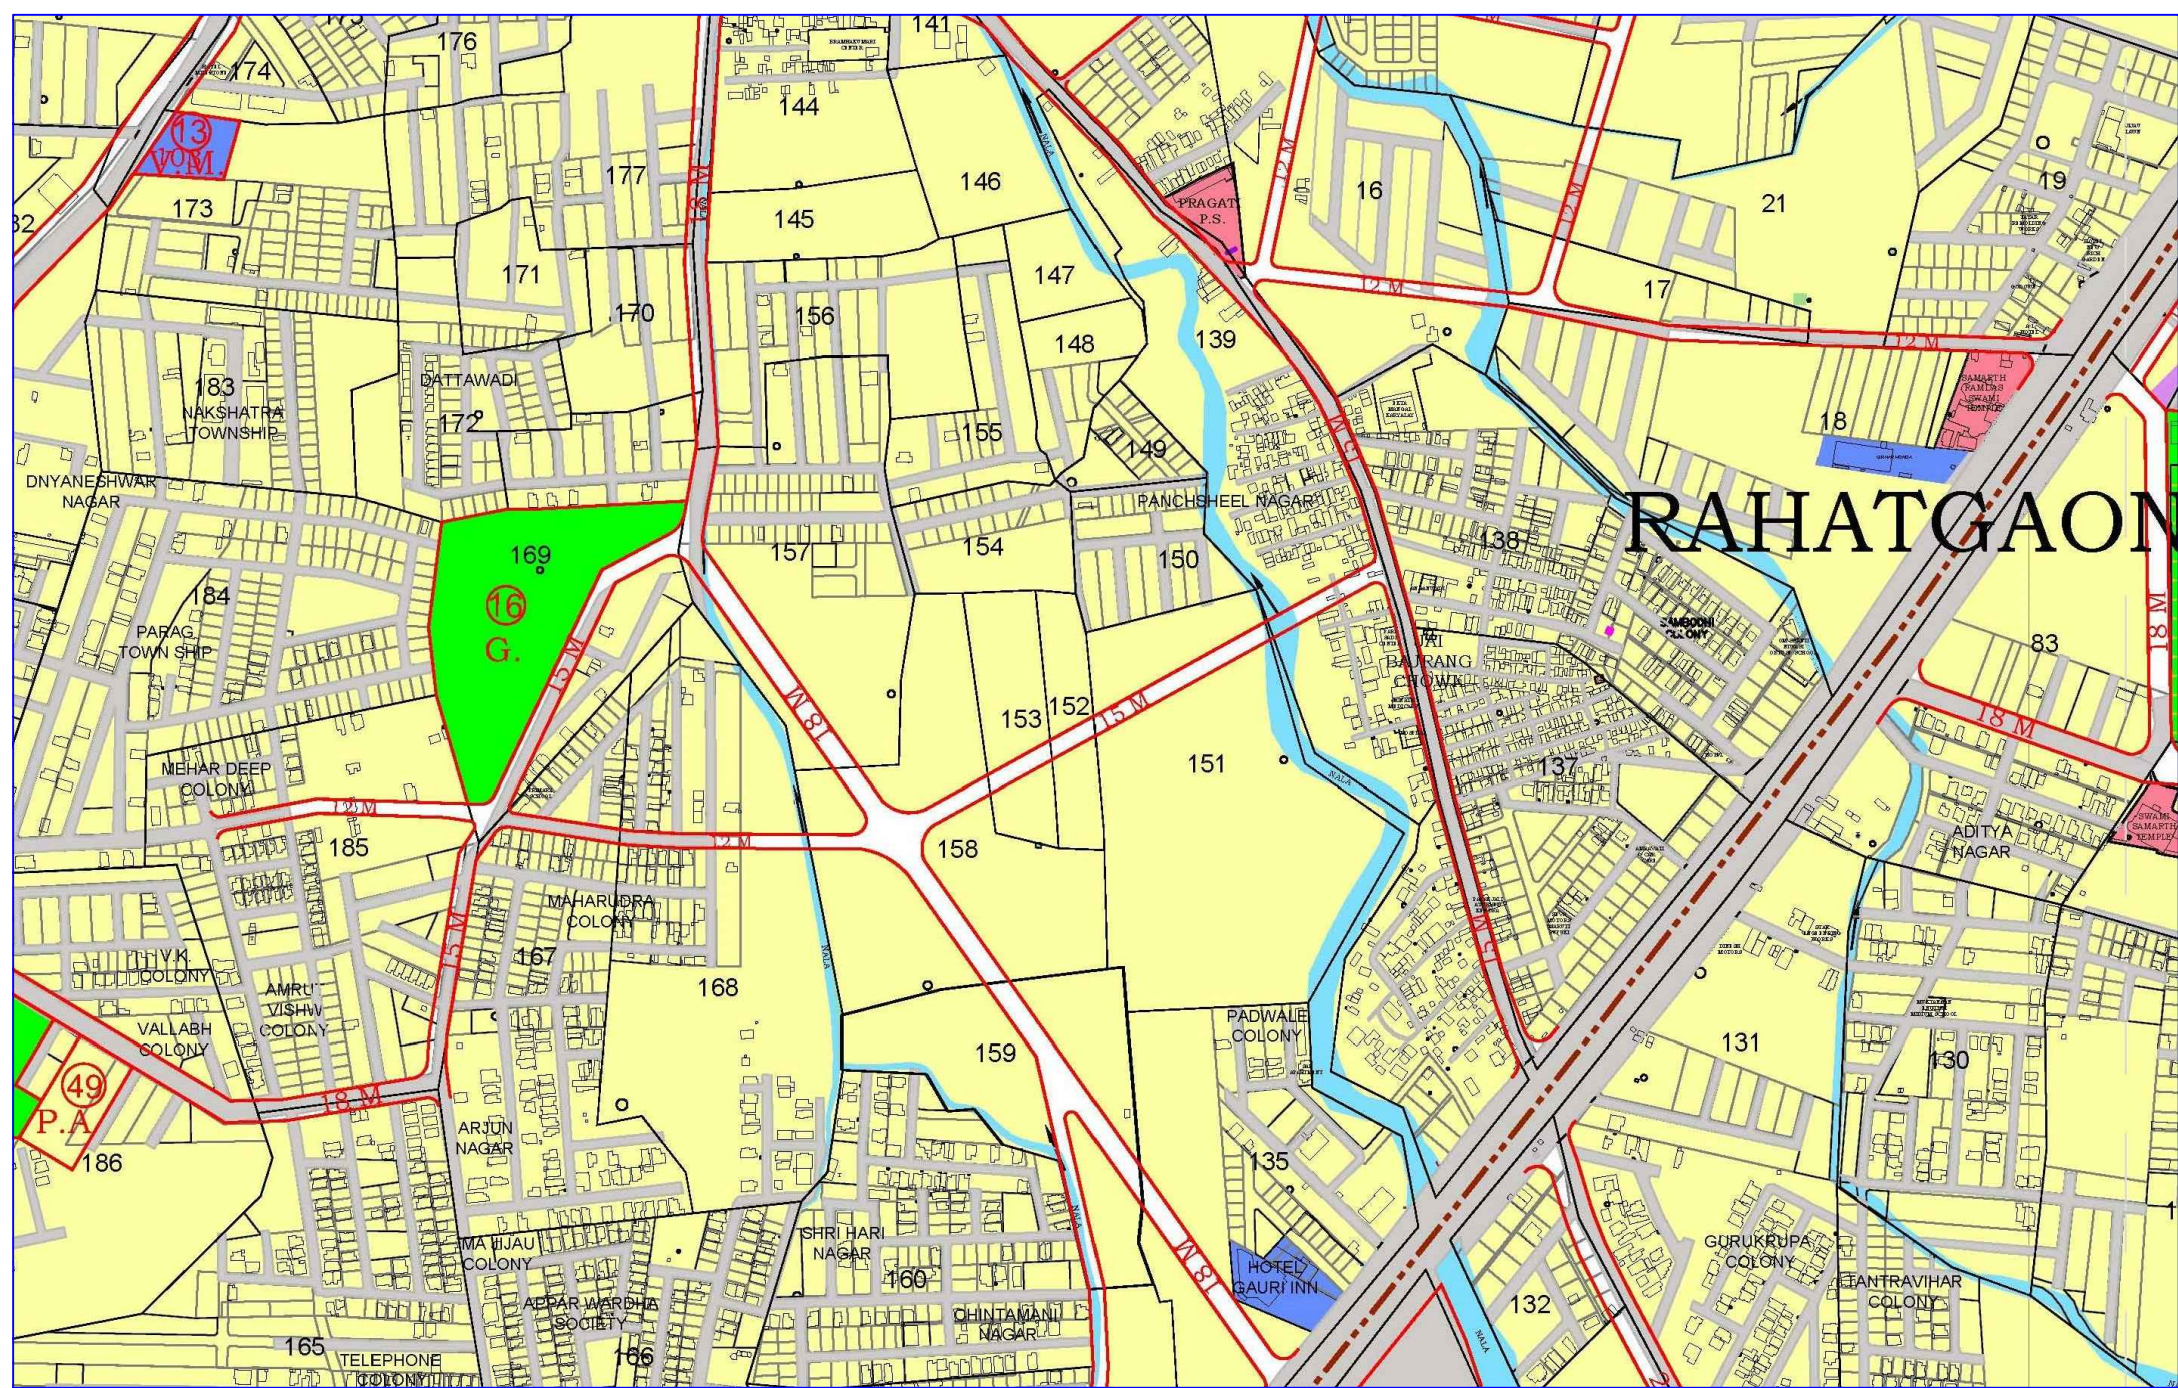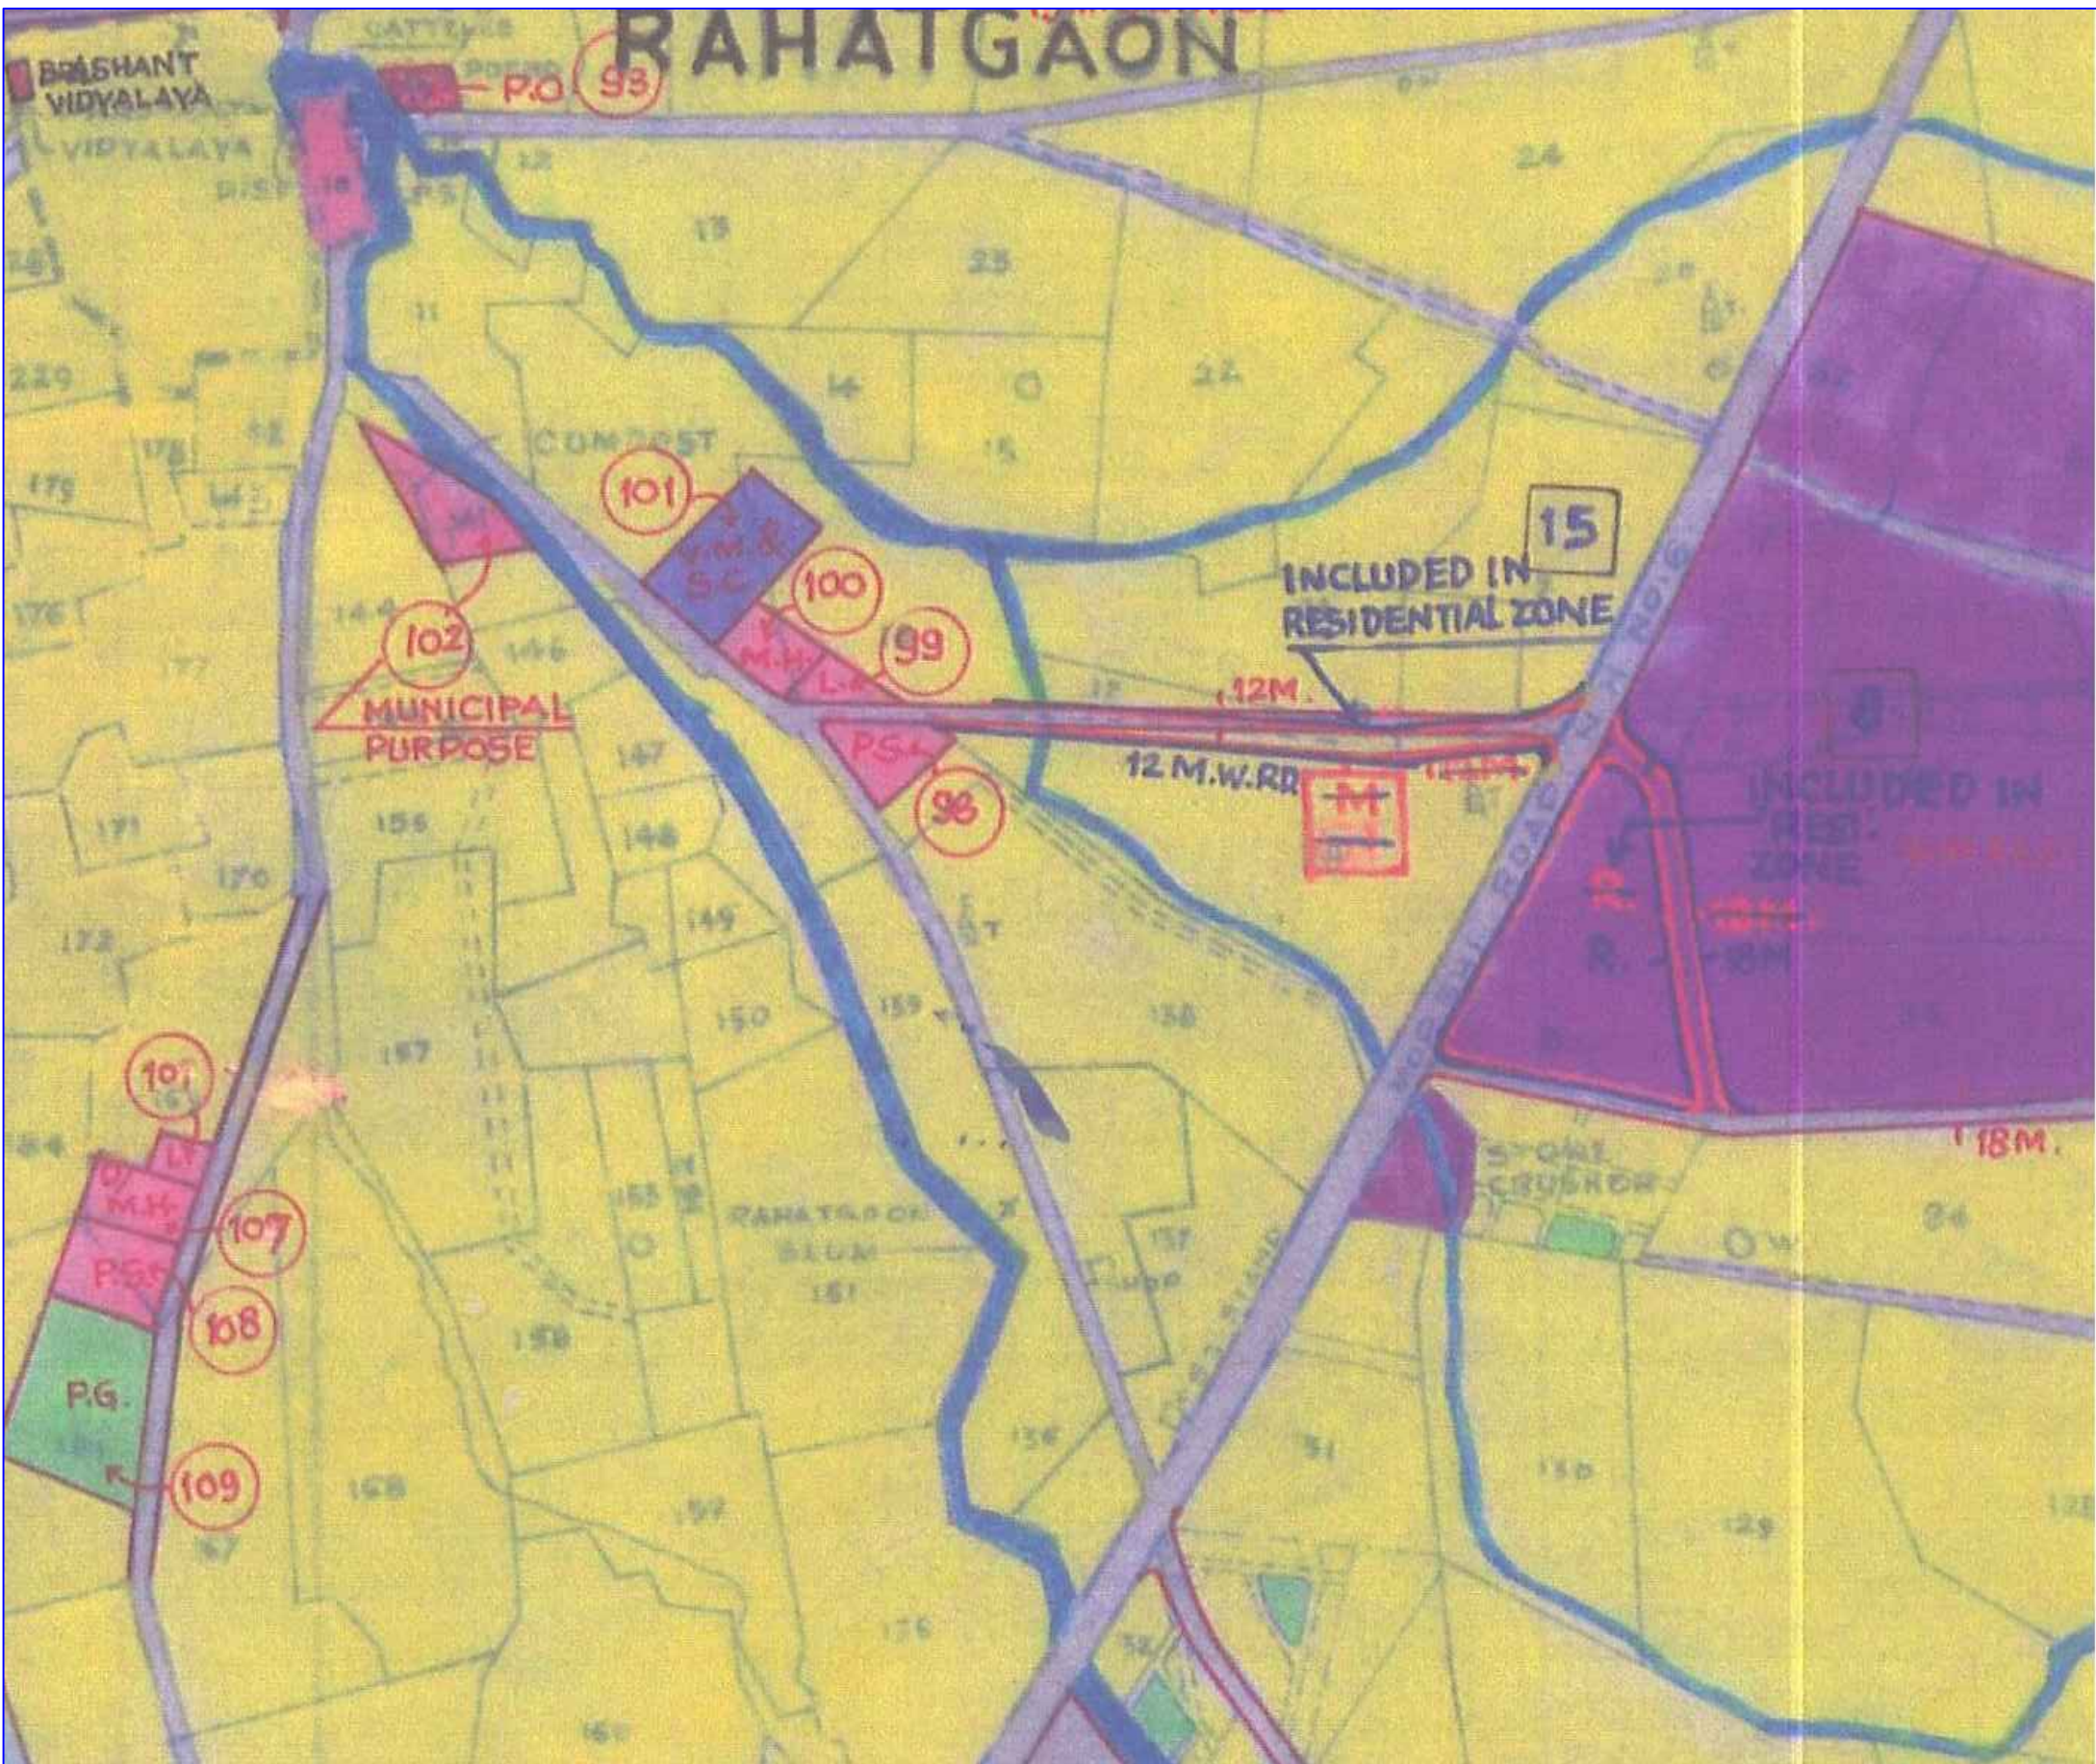

DETAILS OF SUBDIVIDED PLOT AREA STATEMENT									
Plot NO	Plot Area	Rounding area of road	Net Area	Pro rate FSI factor	Front Road Width	Basic FSI	BUA on pro rate basis	Type of Plot	DR allotment on plot
1	118.920	0.000	118.920	1.500	9.00	1.100	196.218	Semi-detached	0.00
2	128.700	0.000	128.700	1.500	9.00	1.100	212.355	Semi-detached	0.00
3	128.700	0.000	128.700	1.500	9.00	1.100	212.355	Semi-detached	0.00
4	128.700	0.000	128.700	1.500	7.50	1.100	206.250	Semi-detached	209.95
5	128.700	0.000	128.700	1.500	7.50	1.100	206.250	Semi-detached	209.95
6	128.700	0.000	128.700	1.500	9.00	1.100	212.355	Semi-detached	0.00
7	128.700	0.000	128.700	1.500	9.00	1.100	212.355	Semi-detached	0.00
8	128.700	0.000	128.700	1.500	9.00	1.100	212.355	Semi-detached	0.00
9	128.700	0.000	128.700	1.500	9.00	1.100	212.355	Semi-detached	0.00
10	128.700	0.000	128.700	1.500	9.00	1.100	212.355	Semi-detached	0.00
11	128.700	0.000	128.700	1.500	9.00	1.100	212.355	Semi-detached	0.00
12	125.240	0.000	125.240	1.500	9.00	1.100	207.224	Semi-detached	0.00
13	117.840	0.000	117.840	1.500	9.00	1.100	194.601	Semi-detached	0.00
14	117.800	0.000	117.800	1.500	9.00	1.100	194.535	Semi-detached	0.00
15	117.800	0.000	117.800	1.500	9.00	1.100	194.535	Semi-detached	0.00
16	117.800	0.000	117.800	1.500	9.00	1.100	194.535	Semi-detached	0.00
17	117.800	0.000	117.800	1.500	9.00	1.100	194.535	Semi-detached	0.00
18	117.800	0.000	117.800	1.500	9.00	1.100	194.535	Semi-detached	0.00
19	117.800	0.000	117.800	1.500	9.00	1.100	194.535	Semi-detached	0.00
20	117.800	0.000	117.800	1.500	9.00	1.100	194.535	Semi-detached	0.00
21	117.800	0.000	117.800	1.500	9.00	1.100	194.535	Semi-detached	0.00
22	117.800	0.000	117.800	1.500	9.00	1.100	194.535	Semi-detached	0.00
23	117.800	0.000	117.800	1.500	9.00	1.100	194.535	Semi-detached	0.00
24	117.800	0.000	117.800	1.500	9.00	1.100	194.535	Semi-detached	0.00
25	117.800	0.000	117.800	1.500	9.00	1.100	194.535	Semi-detached	0.00
26	129.696	0.000	129.696	1.500	9.00	1.100	213.869	Semi-detached	0.00
27	115.550	0.000	115.550	1.500	7.50	1.100	190.658	Semi-detached	0.00
28	117.800	0.000	117.800	1.500	7.50	1.100	194.535	Semi-detached	0.00
29	117.800	0.000	117.800	1.500	7.50	1.100	194.535	Semi-detached	0.00
30	117.800	0.000	117.800	1.500	7.50	1.100	194.535	Semi-detached	0.00
31	117.800	0.000	117.800	1.500	7.50	1.100	194.535	Semi-detached	0.00
32	117.800	0.000	117.800	1.500	7.50	1.100	194.535	Semi-detached	0.00
33	117.800	0.000	117.800	1.500	7.50	1.100	194.535	Semi-detached	0.00
34	117.800	0.000	117.800	1.500	7.50	1.100	194.535	Semi-detached	0.00
35	117.800	0.000	117.800	1.500	7.50	1.100	194.535	Semi-detached	0.00
36	117.800	0.000	117.800	1.500	7.50	1.100	194.535	Semi-detached	0.00
37	117.800	0.000	117.800	1.500	7.50	1.100	194.535	Semi-detached	0.00
38	117.800	0.000	117.800	1.500	7.50	1.100	194.535	Semi-detached	0.00
39	117.800	0.000	117.800	1.500	7.50	1.100	194.535	Semi-detached	0.00
40	136.980	0.000	136.980	1.500	7.50	1.100	225.357	Semi-detached	0.00
41	134.100	0.000	134.100	1.500	7.50	1.100	221.265	Semi-detached	0.00
42	134.100	0.000	134.100	1.500	7.50	1.100	221.265	Semi-detached	0.00
43	134.100	0.000	134.100	1.500	7.50	1.100	221.265	Semi-detached	0.00
44	134.100	0.000	134.100	1.500	7.50	1.100	221.265	Semi-detached	0.00
45	134.100	0.000	134.100	1.500	7.50	1.100	221.265	Semi-detached	0.00
46	134.100	0.000	134.100	1.500	7.50	1.100	221.265	Semi-detached	0.00
47	155.850	3.700	155.150	1.500	7.50	1.100	250.955	Semi-detached	254.07
48	96.740	0.000	96.740	1.500	7.50	1.100	162.921	EWS	0.00
49	96.120	3.020	93.100	1.500	7.50	1.100	153.815	EWS	156.54
50	92.990	0.000	92.990	1.500	7.50	1.100	153.434	EWS	0.00
51	92.990	0.000	92.990	1.500	7.50	1.100	153.434	EWS	0.00
52	92.990	0.000	92.990	1.500	7.50	1.100	153.434	EWS	0.00
53	92.990	0.000	92.990	1.500	7.50	1.100	153.434	EWS	0.00
54	92.990	0.000	92.990	1.500	7.50	1.100	153.434	EWS	0.00
55	51.880	0.000	51.880	1.500	7.50	1.100	85.802	EWS	0.00
56	88.980	0.000	88.980	1.500	7.50	1.100	146.817	EWS	0.00
57	93.000	0.000	93.000	1.500	7.50	1.100	153.450	EWS	0.00
58	93.000	0.000	93.000	1.500	7.50	1.100	153.450	EWS	0.00
59	96.420	3.020	96.400	1.500	7.50	1.100	159.060	EWS	162.08
60	96.790	0.000	96.790	1.500	7.50	1.100	159.704	EWS	0.00
61	93.010	0.000	93.010	1.500	7.50	1.100	153.467	EWS	0.00
62	93.010	0.000	93.010	1.500	7.50	1.100	153.467	EWS	0.00
63	93.010	0.000	93.010	1.500	7.50	1.100	153.467	EWS	0.00
64	93.010	0.000	93.010	1.500	7.50	1.100	153.467	EWS	0.00
65	93.010	0.000	93.010	1.500	7.50	1.100	153.467	EWS	0.00
66	93.010	0.000	93.010	1.500	7.50	1.100	153.467	EWS	0.00
67	120.090	0.000	120.090	1.500	7.50	1.100	196.149	Semi-detached	0.00
68	119.980	3.700	116.280	1.500	7.50	1.100	191.829	Semi-detached	195.53
Total	7802.220		7781.38				12839.38		

Signature Not Verified

Digitally signed by **Suhash Shankarrao Waghade**
Date: 2024.08.25 14:45:00 IST
Reason: Approved Drawing
Location: Amravati, Maharashtra
Project Code: DDMA-23-61200
Application Number: DDMA/2023/00066
Proposal Number: 38504
Certificate Number: DDMA/2023/APL/00048

Isolated Tree Pattern
Date: 20/08/23

AREA STATEMENT	
1. Total area of the plot (A, B, C, D, E, F, G, H, I, J, K, L, M, N, O, P, Q, R, S, T, U, V, W, X, Y, Z)	11780.00
2. Area of the plot (A, B, C, D, E, F, G, H, I, J, K, L, M, N, O, P, Q, R, S, T, U, V, W, X, Y, Z)	11780.00
3. Area of the plot (A, B, C, D, E, F, G, H, I, J, K, L, M, N, O, P, Q, R, S, T, U, V, W, X, Y, Z)	11780.00
